


EDIT PROJECT CONSULTANTS
OMIT CONSULTANTS THAT DO NOT APPLY

INSERT CLIENT LOGO

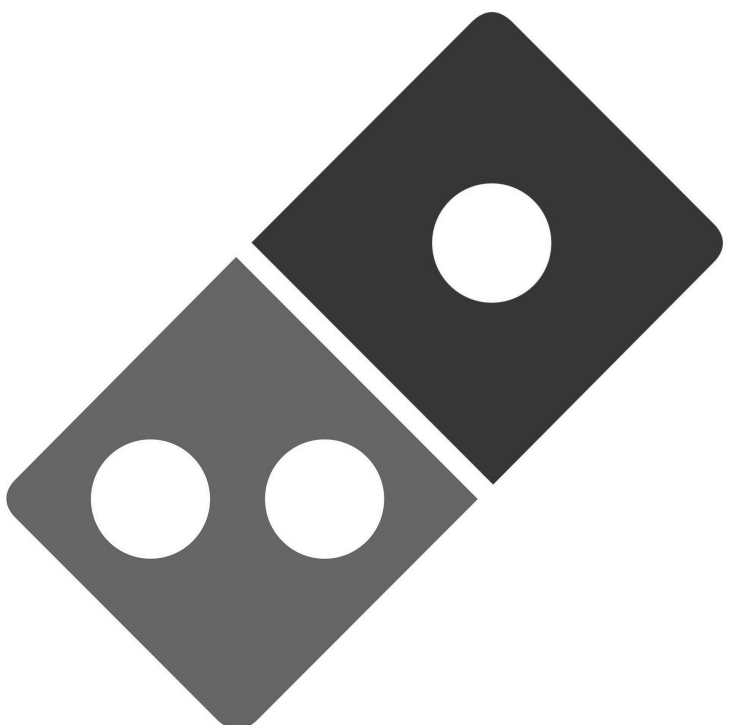

EDIT CLIENT NAME

Domino's Pizza

EDIT PROJECT NAME

Domino's Farms + Domino's Pizza O&R Annex

EDIT PROJECT ADDRESS

30 Frank Lloyd Wright Drive
Ann Arbor, MI 48105

COORDINATE LIST OF DRAWINGS
WITH DISCIPLINES

BID PACK #1

List of Drawings

Cover

CIVIL/ LANDSCAPING - BP1

- C1.0 Approved Area Plan
- C1.1 Zoning and Land Use Plan
- C1.2 Boundary Survey and Legal Descriptions
- C1.3 Parcels, Phases, Right-of-Way & Easement Legal Descriptions
- C1.4 Overall Topographic Survey and Soils
- C1.5 Overall Stormwater Management Calculations
- C1.6 Stormwater Management Calculations
- C1.7 Soil Test Pits
- C2.0 Existing Conditions and Removal Plan
- C3.0 Dimensional Site Plan
- C3.1 Aerial Plan
- C4.0 Site Utility Plan
- C4.1 Storm Sewer Profile
- C4.2 Water & Sanitary Sewer Profiles
- C5.0 Overall Grading and Soil Erosion Control Plan
- C5.1 Detailed Grading Plan - North
- C5.2 Detail Grading Plan - South
- C6.0 Landscape Plan
- C6.1 Landscape Plan
- C6.2 Landscape Details
- C7.0 Fire Protection Plan
- C7.1 Truck Routing Plan
- C9.0 Site Details
- C9.1 Site Details
- C9.2 Bridge Details
- C9.3 Ann Arbor Township Soil Erosion Details
- C9.4 Ann Arbor Township Earthwork Specifications
- C9.5 Ann Arbor Township Storm Sewer Details
- C9.6 Ann Arbor Township Storm Sewer Specifications
- C9.7 Ann Arbor Township Water Main Details
- C9.8 Ann Arbor Township Water Main Specifications
- C9.9 Ann Arbor Township Sanitary Sewer Details
- C9.10 Ann Arbor Township Sanitary Sewer Specifications

STRUCTURAL - BP1

- S0.1 General Notes & Schedules
- S0.2 Schedules
- S0.3 Schedules
- S0.4 Schedules
- S1.00 Foundation Plan
- S1.01 Partial Foundation Plans
- S1.10 2nd Floor Framing Plan
- S1.10-R Second Floor Framing Beam Reactions
- S1.11 2nd Floor Reinforcing Plan
- S1.20 Roof Framing Plan
- S1.20-R Roof Framing Beam Reactions
- S1.30 Upper Roof Framing Plan
- S1.30-R Upper Roof Framing Beam Reactions
- S2.00 Structural Views
- S2.01 Structural Views
- S2.02 Structural Views
- S3.00 Building Exterior Elevations
- S3.01 Building Exterior Elevations
- S3.02 Building Exterior Elevations
- S3.10 Building Sections
- S3.11 Building Sections
- S4.01 Details
- S4.02 Details
- S4.03 Retaining Wall and Screen Wall Details
- S4.11 Details
- S4.12 Details
- S4.13 Details
- S4.14 Details
- S4.15 Details
- S4.16 Details
- S4.20 Details
- S4.30 Details
- S4.40 Details

ARCHITECTURAL - BP1


- A0.0 Architectural Reference Information
- LS0.0 Building And Code Information
- LS0.1 Composite Life Safety Plans
- A0.1 Composite Plans
- A2.1 First Floor New Work Plan
- A2.2 Second Floor New Work Plan
- A2.3 Clerestory New Work Plan
- A2.4 Roof Plan
- A3.1 First Floor Reflected Ceiling Plan
- A3.2 Second Floor Reflected Ceiling Plan
- A3.3 Clerestory Reflected Ceiling Plan
- A4.1 Exterior Elevations - East & North
- A4.2 Exterior Elevations - West & South
- A4.3 Building Sections
- A4.4 Building Sections
- A5.1 Wall Sections and Details
- A5.2 Wall Sections and Details
- A5.3 Wall Sections and Details
- A5.4 Wall Sections and Details
- A5.5 Wall Sections and Details
- A5.6 Wall Sections and Details
- A5.7 Details
- A5.8 Details
- A5.9 Details
- A5.10 Details
- A5.11 Details
- A5.12 Details
- A5.13 Details
- A5.14 Details
- A5.15 Details
- A6.1 Enlarged Plans & Details
- A7.1 Stair and Elevator Plans, Sections and Details
- A7.2 Stair Plans, Sections and Details
- A8.2 Door Schedule and Details
- A8.3 Partition Types
- A9.4 Interior Details
- A9.5 Interior Details
- A9.6 Interior Details

ELECTRICAL - BP1

- E0.3 Electrical Site Plan

PROVIDE CODE INFORMATION FOR
SMALL PROJECTS ON COVER

INSERT SITE MAP

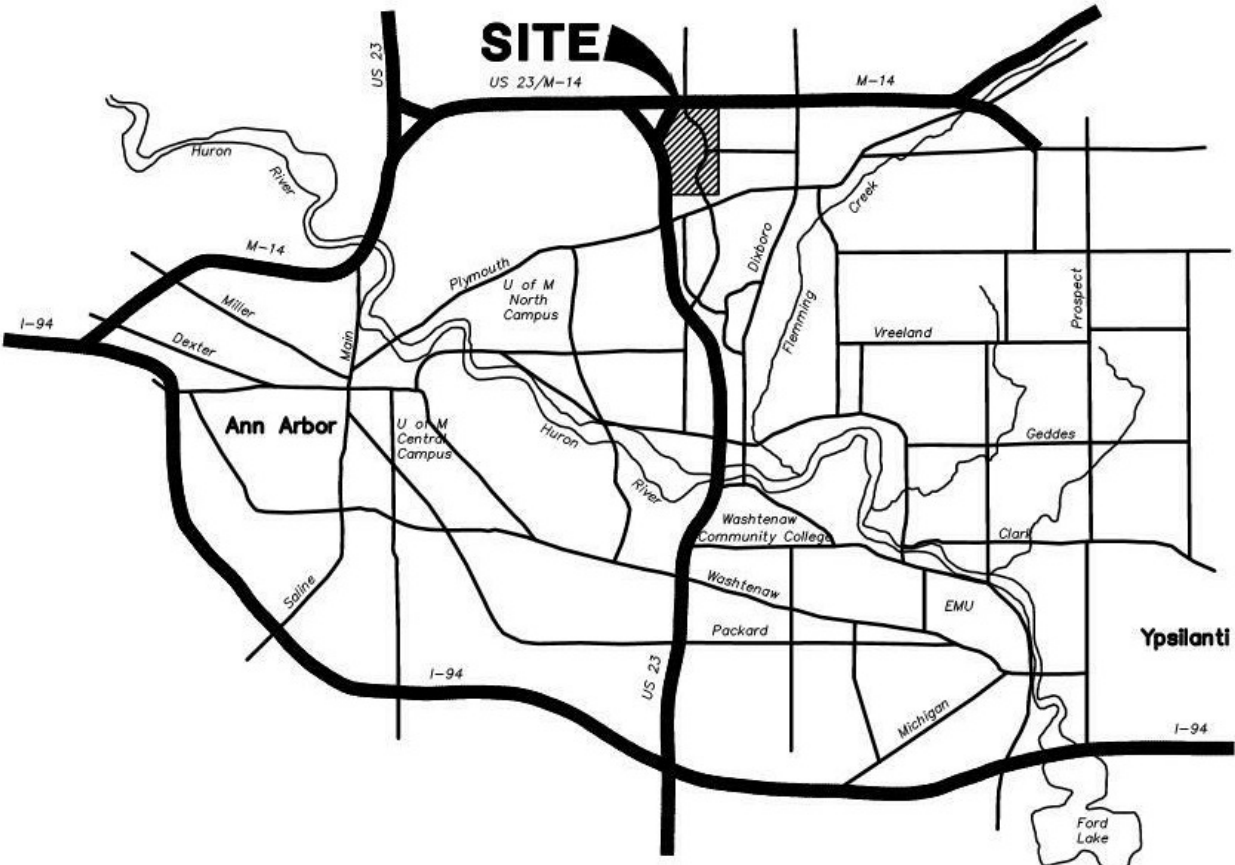

Code Information

- Building: Michigan Department of Licensing and Regulatory Affairs, Bureau of Construction Codes, 2015 Michigan Building Code, Incorporating the 2015 Edition of the International Building Code
- Barrier Free: Michigan Department of Licensing and Regulatory Affairs, Bureau of Construction Codes, 2015 Michigan Building Code, Incorporating the 2015 Edition of the International Building Code
- Energy: Michigan Department of Licensing and Regulatory Affairs, Bureau of Construction Codes, 2009 ICC A117.1 - Accessible and Usable Buildings and Facilities
- Elevator: Michigan Department of Licensing and Regulatory Affairs, Bureau of Construction Codes, Elevator Safety Division, 2010 Michigan elevator Rules, Incorporating the 2010 Edition of the ASME A17.1 and the most current edition of NFPA 70
- Structural: Michigan Department of Licensing and Regulatory Affairs, Bureau of Construction Codes, 2015 Michigan Building Code, Incorporating the 2015 Edition of the International Building Code
- Mechanical: Michigan Department of Licensing and Regulatory Affairs, Bureau of Construction Codes, Mechanical Division, 2015 Michigan Mechanical Code, Incorporating the 2015 Edition of the International Mechanical Code
- Plumbing: Michigan Department of Licensing and Regulatory Affairs, Bureau of Construction Codes, Plumbing Division, 2015 Michigan Plumbing Code, Incorporating the 2015 Edition of the International Plumbing Code
- Fire Protection: Michigan Department of Licensing and Regulatory Affairs, Bureau of Construction Codes, 2015 Michigan Building Code, Incorporating the 2013 Edition of NFPA 13 - Installation of Sprinkler Systems
- Electrical: Michigan Department of Licensing and Regulatory Affairs, Bureau of Construction Codes, Electrical Division, 2014 Michigan Electrical Code, Incorporating the 2014 Edition of the National Electrical Code
- Fire Alarm: Michigan Department of Licensing and Regulatory Affairs, Bureau of Construction Codes, Electrical Division, Incorporating the 2013 Edition of NFPA 72 - National Fire Alarm and Signaling Code

Registration Seal


SAMPLE-COVER

© 2018 INTEGRATED design SOLUTIONS, LLC

iDs Project Number

EDIT PROJECT NUMBER

17240-1000

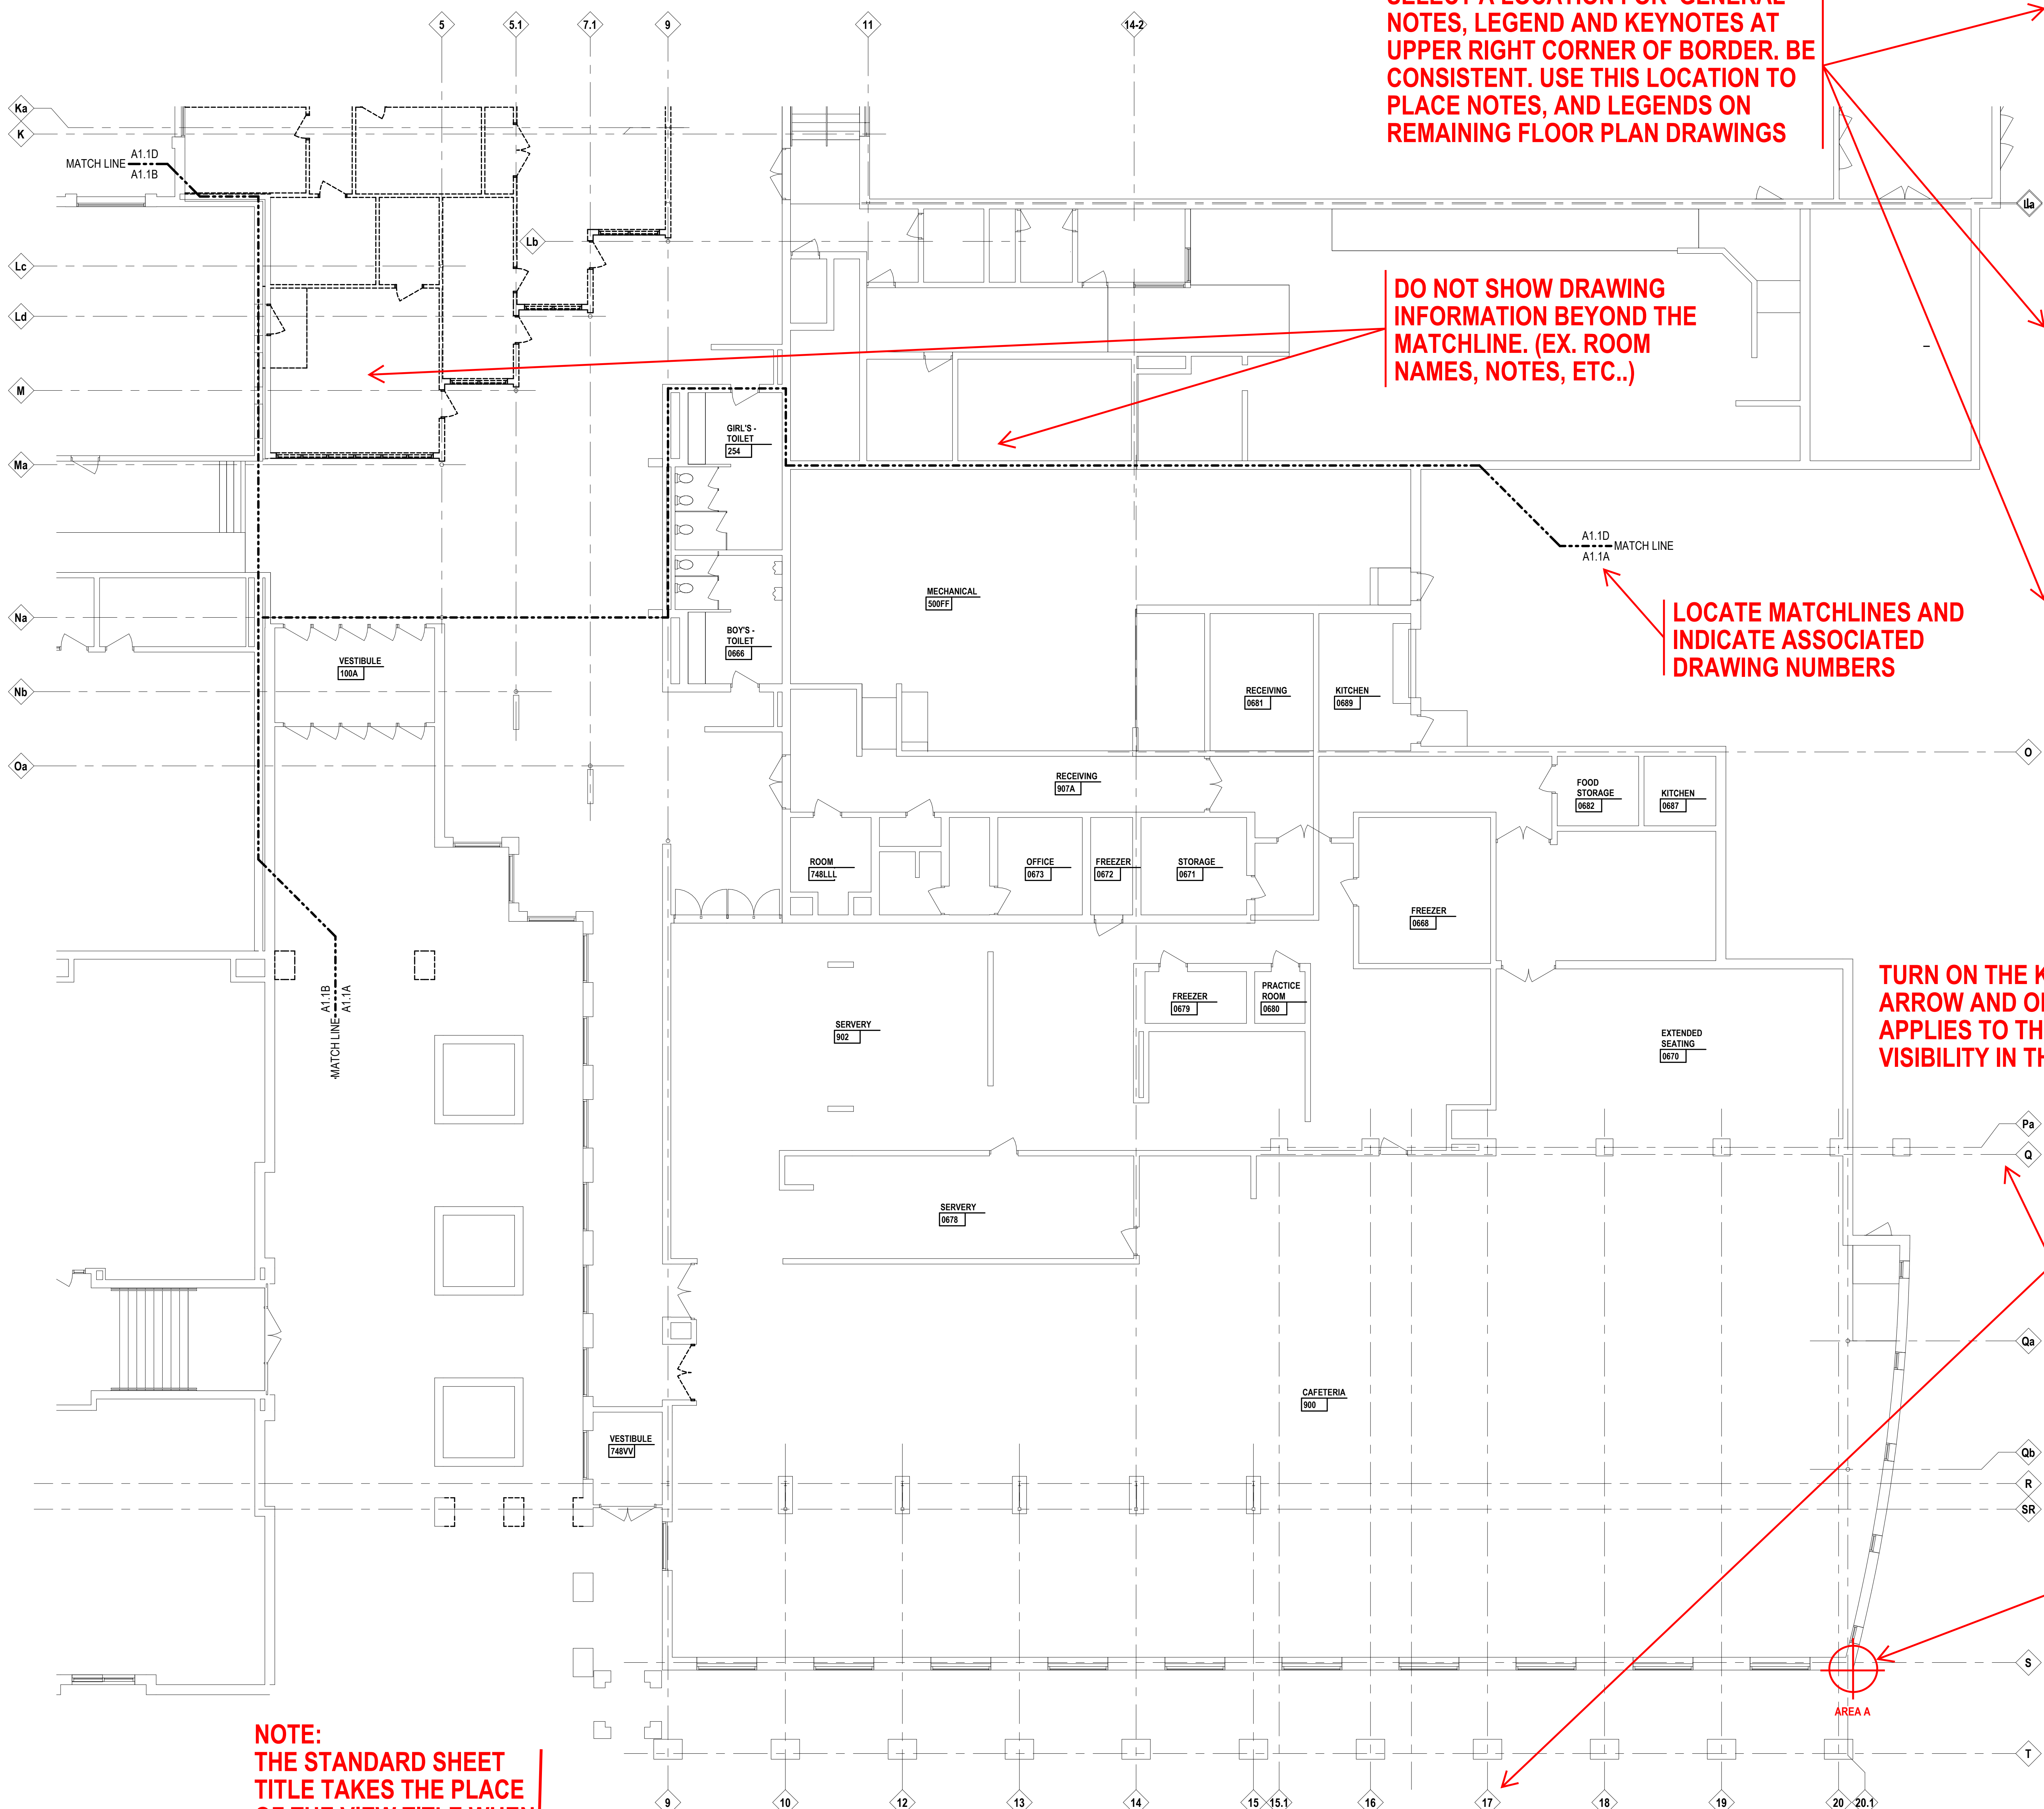

SELECT A LOCATION FOR GENERAL NOTES, LEGEND AND KEYNOTES AT UPPER RIGHT CORNER OF BORDER. BE CONSISTENT. USE THIS LOCATION TO PLACE NOTES, AND LEGENDS ON REMAINING FLOOR PLAN DRAWINGS

DO NOT SHOW DRAWING INFORMATION BEYOND THE MATCHLINE. (EX. ROOM NAMES, NOTES, ETC..)

LOCATE MATCHLINES AND INDICATE ASSOCIATED DRAWING NUMBERS

TURN ON THE KEY PLAN, NORTH ARROW AND ONLY THE AREA THAT APPLIES TO THIS DRAWING UNDER VISIBILITY IN THE PROPERTIES MENU

SHOW COLUMN DESIGNATIONS THAT APPLY TO THIS AREA. BE CONSISTENT WITH ASSOCIATED FLOOR PLAN VIEWS FOR THIS AREA

USE PLAN GUIDE POINT TO LOCATE PLAN

USE STANDARD DRAWING TITLE AND NUMBERING

NOTE: THE STANDARD SHEET TITLE TAKES THE PLACE OF THE VIEW TITLE WHEN ONLY ONE VIEW IS PLACED ON THE SHEET. ADDING VIEW TITLE IS REDUNDANT

NO VIEW TITLE REQUIRED

GENERAL NOTES
DEMOLITION
ALL DEMOLITION WORK REQUIRED IS NOT NECESSARILY LIMITED TO WHAT IS SHOWN ON THE DEMOLITION PLAN. THE INTENT IS TO REMOVE ALL MECHANICAL, ELECTRICAL, AND ARCHITECTURAL ITEMS AS REQUIRED TO FACILITATE NEW CONSTRUCTION.
B. CONTRACTOR SHALL PROVIDE TEMPORARY DUSTPROOF PARTITIONS WITH DOORS AT LOCATIONS INDICATED AND/OR AS REQUIRED TO ADEQUATELY SEPARATE OCCUPIED AREAS FROM CONSTRUCTION HAZARDS, NOISE AND/OR DUST. REFER TO SPECIFICATIONS FOR ADDITIONAL INFORMATION. COORDINATE ALL LOCATIONS WITH ARCHITECT'S/OWNER'S REPRESENTATIVE.
C. CONTRACTOR SHALL PROVIDE DUST MATS AT ALL CONSTRUCTION AREA ENTRANCES AND EXIT LOCATIONS. COORDINATE ALL LOCATIONS WITH ARCHITECT'S/OWNER'S REPRESENTATIVES.
D. CONTRACTOR SHALL CONTINUOUSLY MAINTAIN ALL MEANS OF EGRESS AND ALL FIRE PROTECTION FEATURES FOR PORTIONS OF THE BUILDING THAT REMAIN OCCUPIED DURING CONSTRUCTION.
E. COORDINATE SCOPE AND EXTENT OF DEMOLITION WITH NEW WORK PLANS AND DETAILS.
F. REFER TO MECHANICAL AND ELECTRICAL DEMOLITION DRAWINGS FOR ADDITIONAL INFORMATION.

LEGEND
DEMOLITION PLAN
NOTE: NOT ALL SYMBOLS MAY BE USED
--- EXISTING TO BE REMOVED
--- EXISTING TO REMAIN
--- EXISTING CEILING TO BE REMOVED AS NOTED BY KEYNOTE
--- EXISTING FLOOR/FINISH TO BE REMOVED AS NOTED BY KEYNOTE
--- SAWCUT AND REMOVE PORTION OF CONC SLAB AS NOTED BY KEYNOTE
--- REMOVE PORTION OF GYPSUM BOARD / METAL STUD PARTITION. COORDINATE WITH NEW WORK PLANS

KEYNOTES
DEMOLITION PLAN
NOTE: NOT ALL KEYNOTES MAY BE USED
(D1) REMOVE PORTION OF GYPSUM BOARD / METAL STUD PARTITION. COORDINATE WITH NEW WORK PLANS

iDS
INTEGRATED design SOLUTIONS
architecture engineering interiors & technology
1441 west long lake, suite 200
troy, michigan 48068
5211 cascade road SE, suite 300
grand rapids, michigan 49546
248.823.2100
www.ids-troy.com

DESIGN ARCHITECT
FIRM NAME
FIRM NAME
FIRM ADDRESS
XXX-XXX-XXXX
www.XXXXX.com

MEP ENGINEER
FIRM NAME
FIRM NAME
FIRM ADDRESS
XXX-XXX-XXXX
www.XXXXX.com

STRUCTURAL ENGINEER
FIRM NAME
FIRM NAME
FIRM ADDRESS
XXX-XXX-XXXX
www.XXXXX.com

Project Title

Romeo Community Schools
New Romeo Middle School
11091 32 Mile Rd. Romeo, MI 48065
Key Plan
NORTH
J H G
E F D
C B A
Project Administrator
M. Beck
Project Designer
Designer
Project Architect / Engineer
Project Architect
Drawn By
A.A. Kruse
Q.M. Review
Q.M.
Approved
B. Sundberg
Drawing Scale
As Noted
Issued for
Issue Date

© 2018 INTEGRATED design SOLUTIONS, LLC
IDS Drawing Title

First Floor Demolition Plan
- Area A

SAMPLE-DEMOLITION PLAN W/ AREAS

108 Project Number
16175-5000
Drawing Number
A1.1A

GENERAL NOTES

NEW WORK FLOOR PLANS

- A REFER TO DRAWING A2.2 FOR DOOR SCHEDULE AND COLORS
- B REFER TO DRAWING A8.1 AND A8.1a FOR FINISH SCHEDULE AND COLORS
- C REFER TO LIFE SAFETY PLANS, DRAWINGS LS0.1 AND LS0.2 FOR WALL FIRE RATINGS
- D PARTIAL WALL POCHING IS SHOWN THROUGHOUT THIS PLAN AND THE TERMINATION OF SAME SHALL NOT BE CONSTRUCTED TO REPRESENT A CHANGE IN WALL MATERIAL. VERIFY WALL MATERIALS WITH PARTITION TYPES AND SCHEDULES
- E PATCH AND/OR REPAIR ALL EXISTING FLOOR, WALL AND OR CEILING FINISHES AS REQUIRED TO MATCH EXISTING OR TO ACCEPT NEW FINISHES AS SCHEDULED AT ALL AREAS AFFECTED BY THE DEMOLITION WORK. REFER TO MECHANICAL AND ELECTRICAL DRAWINGS FOR ADDITIONAL SCOPE OF WORK
- F INFILL ALL OPENINGS IN EXISTING WALLS ABOVE CEILING THAT ARE THE RESULT OF MECHANICAL OR ELECTRICAL DEMOLITION OPENINGS IN MASONRY WALLS SHALL BE FILLED WITH MASONRY OF SIMILAR TYPE AND THICKNESS AS EXISTING. OPENINGS IN OTHER TYPES OF WALL CONSTRUCTION SHALL MATCH EXISTING MATERIALS, FINISHES AND WALL THICKNESS. REFER TO MECHANICAL AND ELECTRICAL DRAWINGS FOR SCOPE OF WORK
- G PROVIDE POSITIVE SLOPE TO ALL FLOOR DRAINS WHILE KEEPING FLOOR LEVEL AT WALL BASE
- H COORDINATE SIZE AND LOCATION OF ALL ACCESS DOORS WITH TRADES REQUIRING SAME. QUANTITIES SHOWN DO NOT NECESSARILY REPRESENT ALL ACCESS DOORS REQUIRED FOR ACCESSIBILITY
- J ALL INTERIOR CMU WALLS ARE 8" THICK UON

LEGEND

NEW WORK FLOOR PLAN

NOTE: NOT ALL SYMBOLS MAY BE USED

EXISTING CONSTRUCTION	NEW CONSTRUCTION
	PARTITION TYPE - REFER TO DRAWING A8.6
	SHALL COMPLY WITH BARRIER FREE REQUIREMENTS
	TOILET ACCESSORY SYMBOL. REFER TO TOILET ACCESSORY LEGEND ON DRAWING A8.11
	03 3000 CONCRETE SLAB INFILL AND/OR CONCRETE EQUIPMENT PAD AS NOTED
	03 3000 DEPRESSURED CONCRETE SLAB AS NOTED
	03 3000 CONCRETE INFILL OR LEVELING AS NOTED
	10 2219 DEMOUNTABLE PARTITION - REFER TO DRAWING A9.7
	06 4023 CASEWORK/ MILLWORK TAG
	SPECIALTY EQUIPMENT TAG - REFER TO EQUIPMENT SCHEDULE

KEYNOTES

NEW WORK FLOOR PLAN

NOTE: NOT ALL NOTES MAY BE USED

- A1 INFILL OPENING IN EXISTING WALL WITH 09 2900 5/8" GYPSUM BOARD BOTH SIDES OF 09 2216 3/8" METAL STUDS @ 16" OC TO ALIGN WITH ADJACENT WALL SURFACES. PATCH REPAIR ADJACENT SURFACES AS REQUIRED
- A2 PATCH/REPAIR 09 2900 GYPSUM BOARD ON 09 2216 METAL STUD WALL TO MATCH ADJACENT WALL SURFACE, COURSEING AND BOND. TOOTH-IN. PROVIDE UNTEL-REFER TO SPECIFICATIONS AND/OR STRUCTURAL DRAWINGS
- A3 INFILL FLOOR OPENING WITH 03 3000 CONCRETE (COLOR & FINISH TO MATCH EXISTING) LEVEL WITH EXISTING FLOOR SLAB AFTER COMPLETION OF MECHANICAL WORK. REFER TO DETAIL 11A.11
- A4 03 3000 DEPRESSURED CONCRETE FLOOR SLAB
- A5 PATCH/REPAIR/INFILL 04 2000 MASONRY WALL TO MATCH ADJACENT WALL SURFACE, COURSEING AND BOND. TOOTH-IN
- A6 23 0000 EXHAUST FAN GRILLE. REFER TO DETAIL 13A5.8
- A7 PROVIDE 06 1600 PLYWOOD CLOSURE AT END OF EXISTING WOOD LOCKER BASE. REFER TO DETAIL
- A8 PATCH/REPAIR/INFILL 09 2900 GYPSUM BOARD ON 09 2216 METAL STUD WALL CONSTRUCTION FROM FINISH FLOOR UP TO UNDERSIDE OF METAL DECK AS REQUIRED. INFILL OPENINGS AS REQUIRED WITH GYPSUM BOARD AND METAL STUDS TO MATCH ADJACENT WALL CONSTRUCTION
- A9 INFILL FLOOR OPENING AT REMOVED ELEC FLOOR BOX WITH 03 3000 NORMAL WEIGHT CONCRETE LEVEL WITH ADJACENT CONCRETE FLOOR
- A10 INFILL WALL OPENING WITH 04 2000 SPLIT-FACED CMU AND 09 2900 GYPSUM BOARD ON 09 2216 METAL STUDS TO ALIGN/MATCH ADJACENT WALL SURFACE. MATCH EXISTING WALL THICKNESS, COURSEING AND BOND, TOOTH-IN
- A11 03 3000 FLOOR TOPPING OR LEVELING INFILL
- A12 03 3000 CONCRETE SUPPORTED SLAB. REFER TO STRUCTURAL DRAWINGS
- A13 03 3000 CONCRETE EQUIPMENT PAD. COORDINATE WITH ELECTRICAL DRAWINGS
- A14 ACUSTIC WOOD PANEL SYSTEM. REFER TO INTERIOR ELEVATIONS
- A15 06 5000 STEEL LADDER
- A16 13 1200 12'-3" X 12'-3" X 8'-3" MODULAR CYCLORAMA
- A17 VIDEO PRODUCTION SET RELOCATED FROM EXISTING HIGH SCHOOL. SHOWN FOR GRAPHIC PURPOSES ONLY (NIC)
- A18 06 4023 PROVIDE FINISHED FULL SUPPORT END PANEL TO MATCH EXISTING ADJACENT FINISHES
- A19 REINSTALL SALVAGED PREFINISHED METAL PANELS AT SUFFIT AFTER COMPLETION OF MECHANICAL WORK
- A20 REINSTALL SALVAGED METAL LOCKERS AND BASE
- A21 INFILL OPENING IN EXISTING WALL WITH 09 2900 5/8" GYPSUM BOARD BOTH SIDES OF 09 2216 3/8" METAL STUDS @ 16" OC TO ALIGN WITH ADJACENT WALL SURFACES. PATCH REPAIR ADJACENT SURFACES AS REQUIRED

iDS

INTEGRATED design SOLUTIONS
architecture engineering interiors & technology

1441 west long lake, suite 200
troy, michigan 48098

5211 cascade road se, suite 300
grand rapids, michigan 49546

248.823.2100
www.ids-troy.com

STRUCTURAL ENGINEER

DESAI/NASR CONSULTING ENGINEERS, INC.
6765 DAILY ROAD
WEST BLOOMFIELD, MICHIGAN 48322
248-932-2010
www.desainasr.com

FOOD SERVICES

E.F. WHITNEY, INC.
1000 SOUTH OLD WOODWARD AVENUE, SUITE 200
BIRMINGHAM, MICHIGAN 48009
248-644-0900
www.efwhitney.com

THEATRICAL CONSULTANT

ASSOCIATED CONTROLS + DESIGN
6850 GUION ROAD
INDIANAPOLIS, INDIANA 46268
317-298-3961
www.acdtheatrical.com

Project Title




New Romeo
High School

Romeo Community Schools

62300 Jewell Rd.
Washington, MI 48094

Key Plan

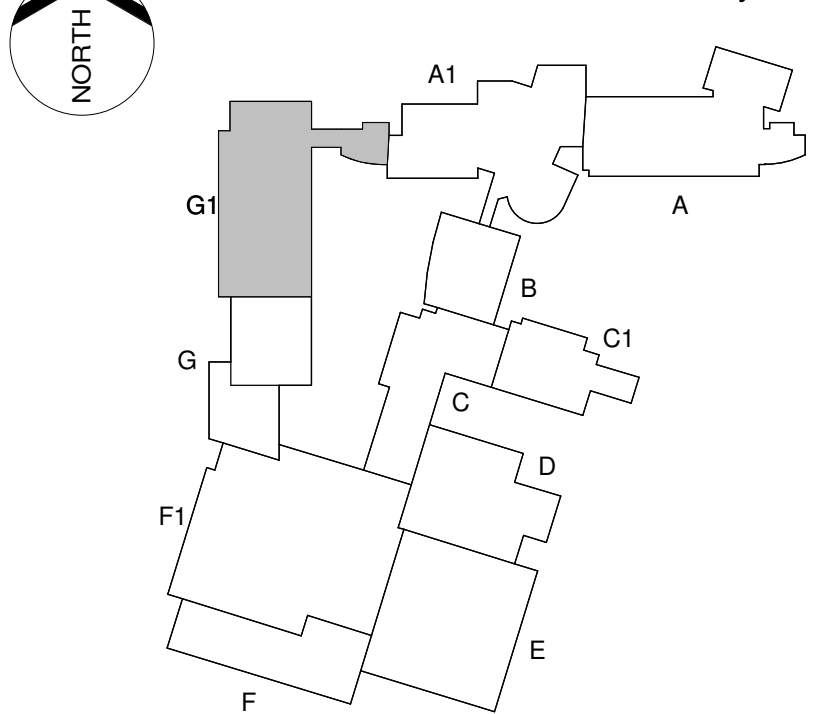

Project Administrator

M.Beck

Project Designer

M. Reaves, A. Coletta, V. Grant

Project Architect / Engineer

A.A. Kruse, C. Haas

Drawn By

A.A. Kruse

G.M. Review

T. Nemecsek

Approved

B. Sundberg

Drawing Scale

1/8" = 1'-0"

Issue Date

Design Development 03-03-2017

BP-3C Quality Management Review 08-11-2017

BP-3C Bids 09-15-2017

BP-3C Addendum No. 1 10-12-2017

BP-3C Addendum No. 2 10-19-2017

BP-3C Addendum No. 3 10-23-2017

BP-3 Bulletin No. 8 05-14-2018

RFI No. 0199 09-17-2018


©2017 INTEGRATED design SOLUTIONS, LLC

First Floor New Work Plan -
Area G1


SAMPLE-NEW WORK PLAN W/ AREAS



105 Project Number Drawing Number

16175-1000 A2.1G1

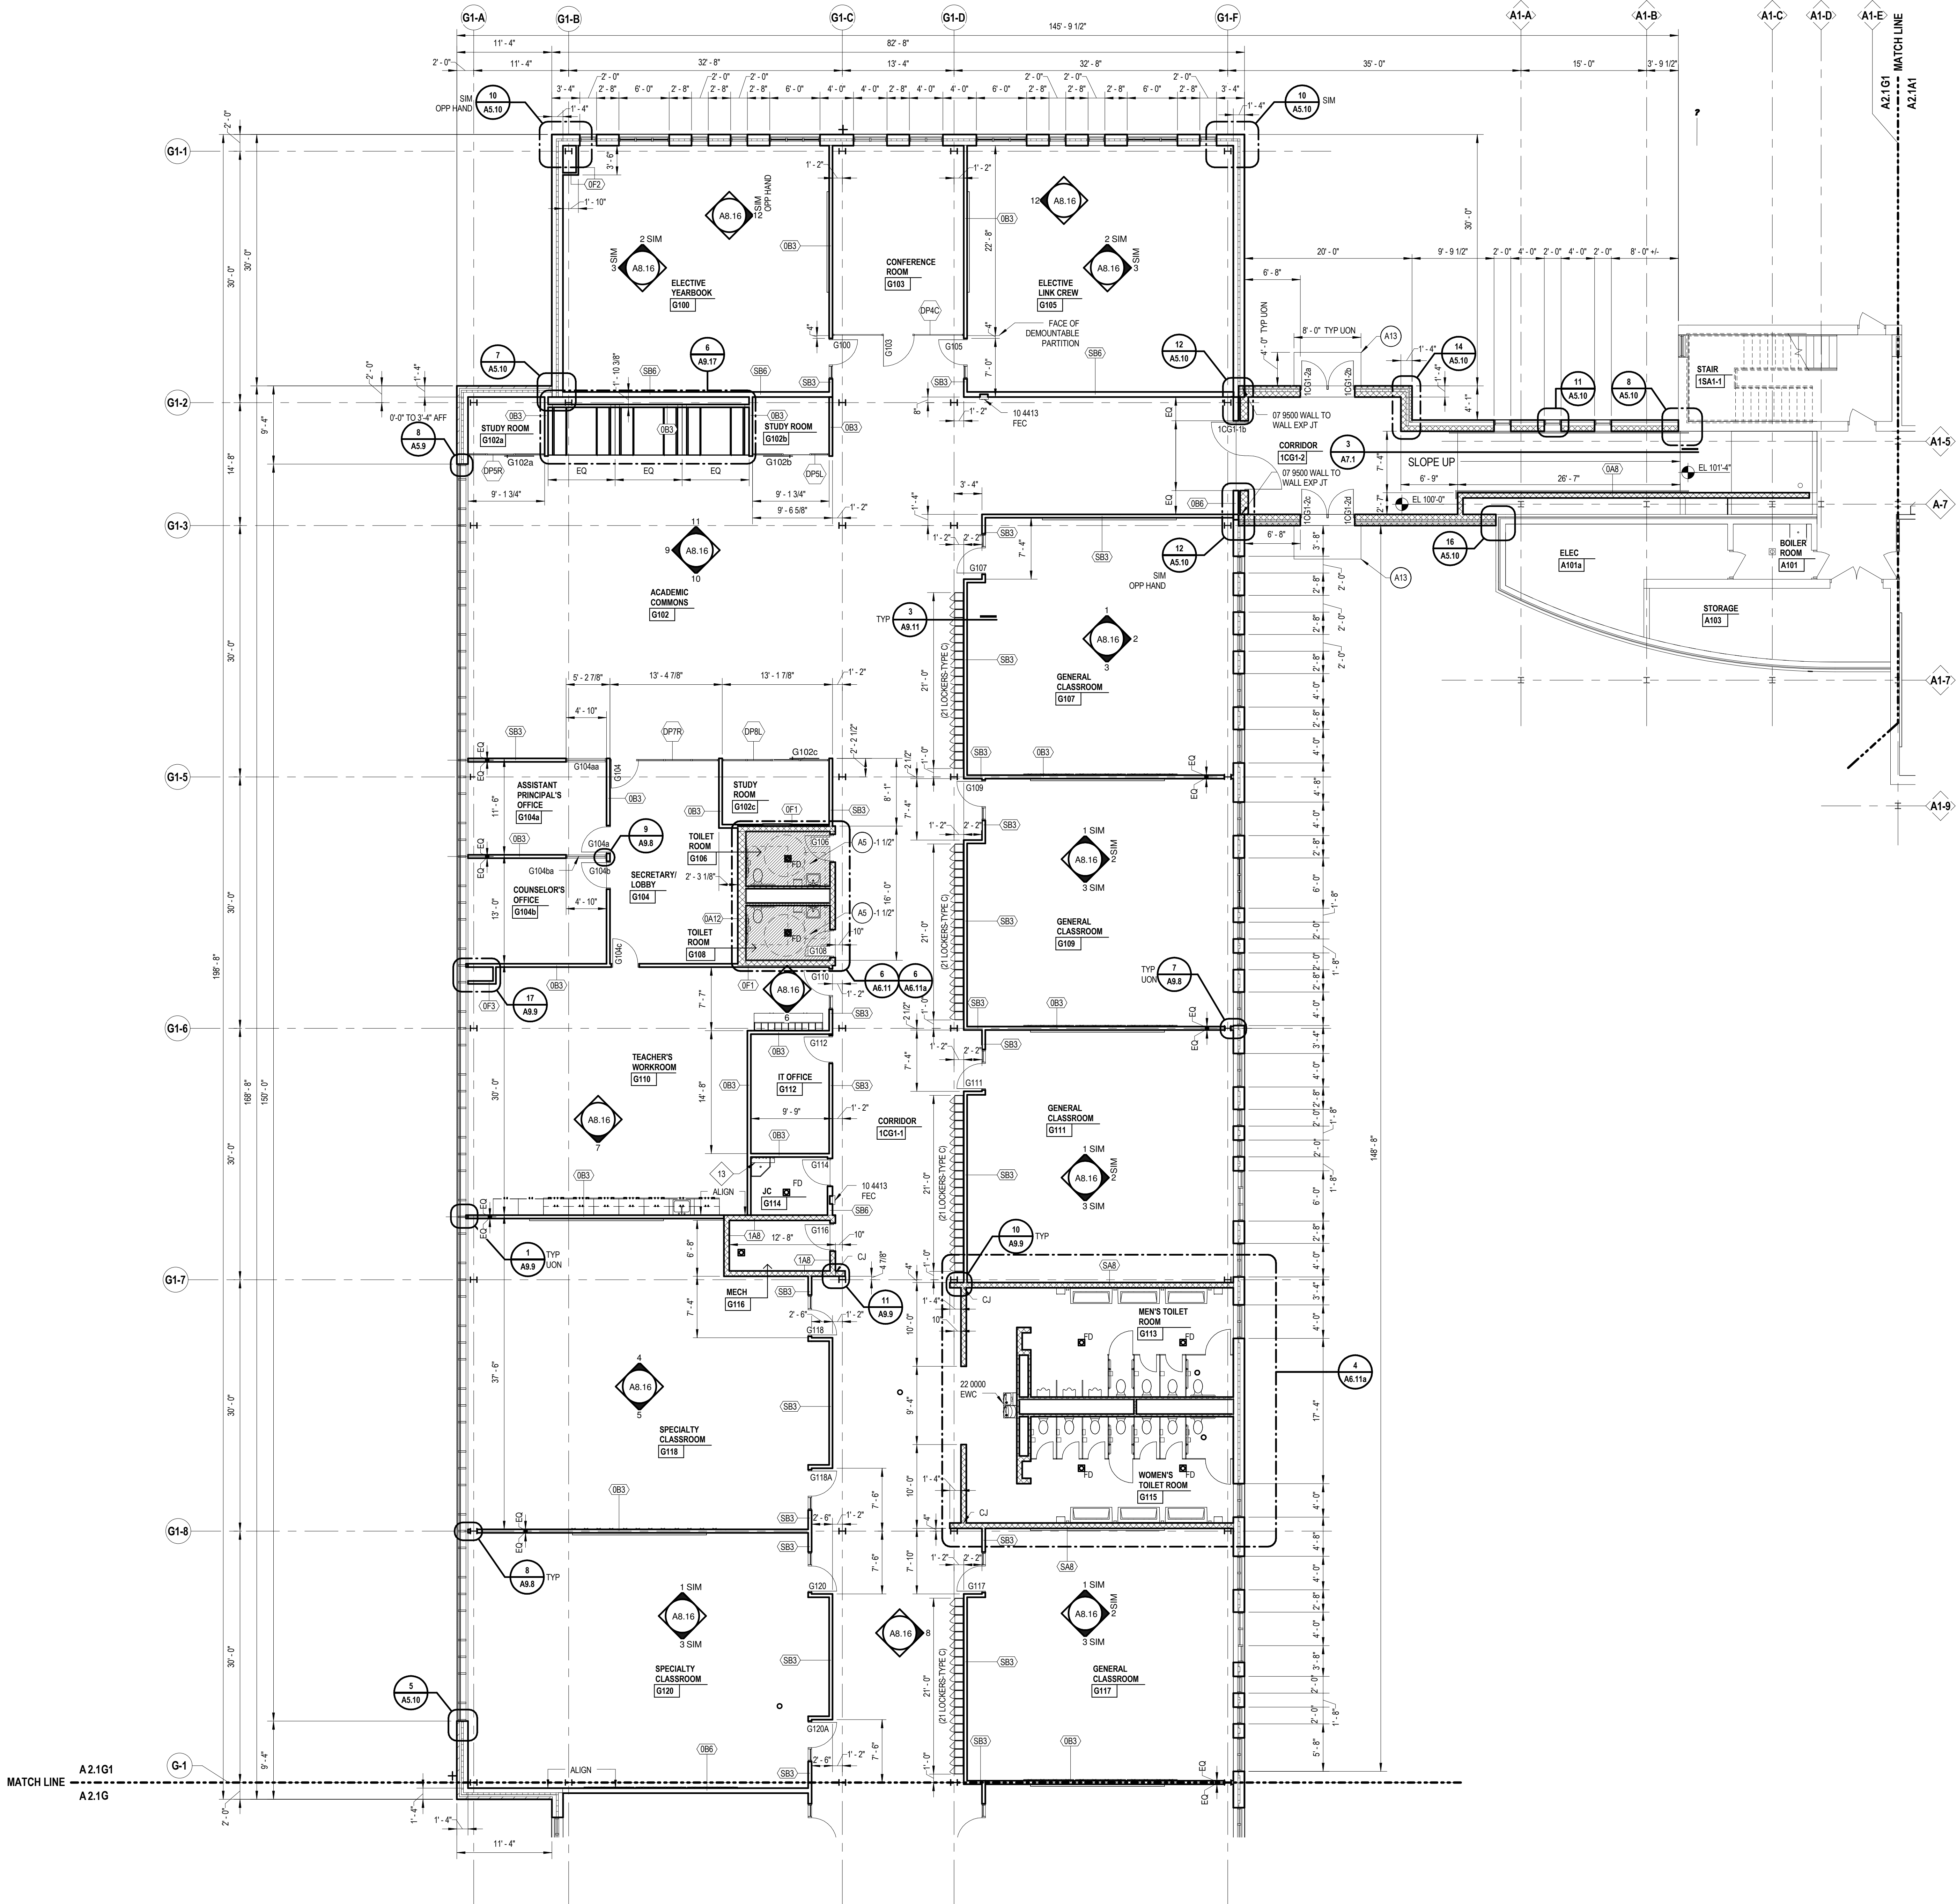


NOTED CEILING PLAN	
NOTE: ALL TEXT MUST BE USED	
(C1)	EXPOSED CONSTRUCTION
(C2)	EXISTING CEILING TO REMAIN
(C3)	11 5213 RECESSED PROJECTION SCREEN
(C4)	CEILING MOUNTED/SUSPENDED PROJECTOR (N)
(C5)	11 5213 SUSPENDED PROJECTION SCREEN
(C6)	09 5115 LAY-IN ACoustICAL PANELS IN EXPOSED METAL GRID SYSTEM TO MATCH EXISTING FINISH
(C7)	INFLILL DENS EXISTING SUFFIT WITH 09 2200 3/8" GYPSUM BOARD ON 09 2216 3/8" METAL STUDS MATCH ADJACENT FINISH, HEIGHT/WIDTH AND CONSTRUCTION
(C8)	EXISTING GYPSUM BOARD/METAL STUD CEILING REMAIN
(C9)	09 2000 5/8" GYPSUM BOARD OVER EXISTING METAL STUD SUFFIT FRAMING - REFER TO DETAILS ON
(C10)	REINSTALL SALVAGED ACoustICAL, CEILING PANEL AND GRID SYSTEM AFTER COMPLETION OF DEMOLITION AND/NEW WORK
(C11)	23 0000 ELECTRIC FAN CEILING PANEL REF. MECHANICAL DRAWING
(C12)	SUSPENDED PLANT PANEL (NIC)
(C13)	LIGHT FIXTURES IN GYPSUM BOARD/METAL STUD CEILING SHALL BE CENTERED WITHIN THE ROOM BORDER UNLESS OTHERWISE NOTED
(C14)	11 6100 PIPE GRID AT 10' - AFF TO CENTERLINE PIPE GRID
(C15)	REINSTALL SALVAGED REFINISHED METAL PANEL SUFFIT AFTER COMPLETION OF MECHANICAL WORK
(C16)	09 5115 LAY-IN ACoustICAL PANELS IN EXPOSED METAL GRID TO REMAIN. REINSTALL SALVAGED GRID MEMBERS REMOVED FOR DEM AND/NEW WORK
(C17)	PATCH/REPAIR/REFINISH EXISTING GYPSUM BOARD AND/CEILING. REFINISH TO MATCH EXISTING

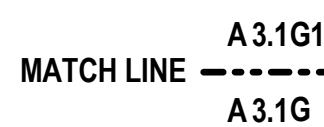


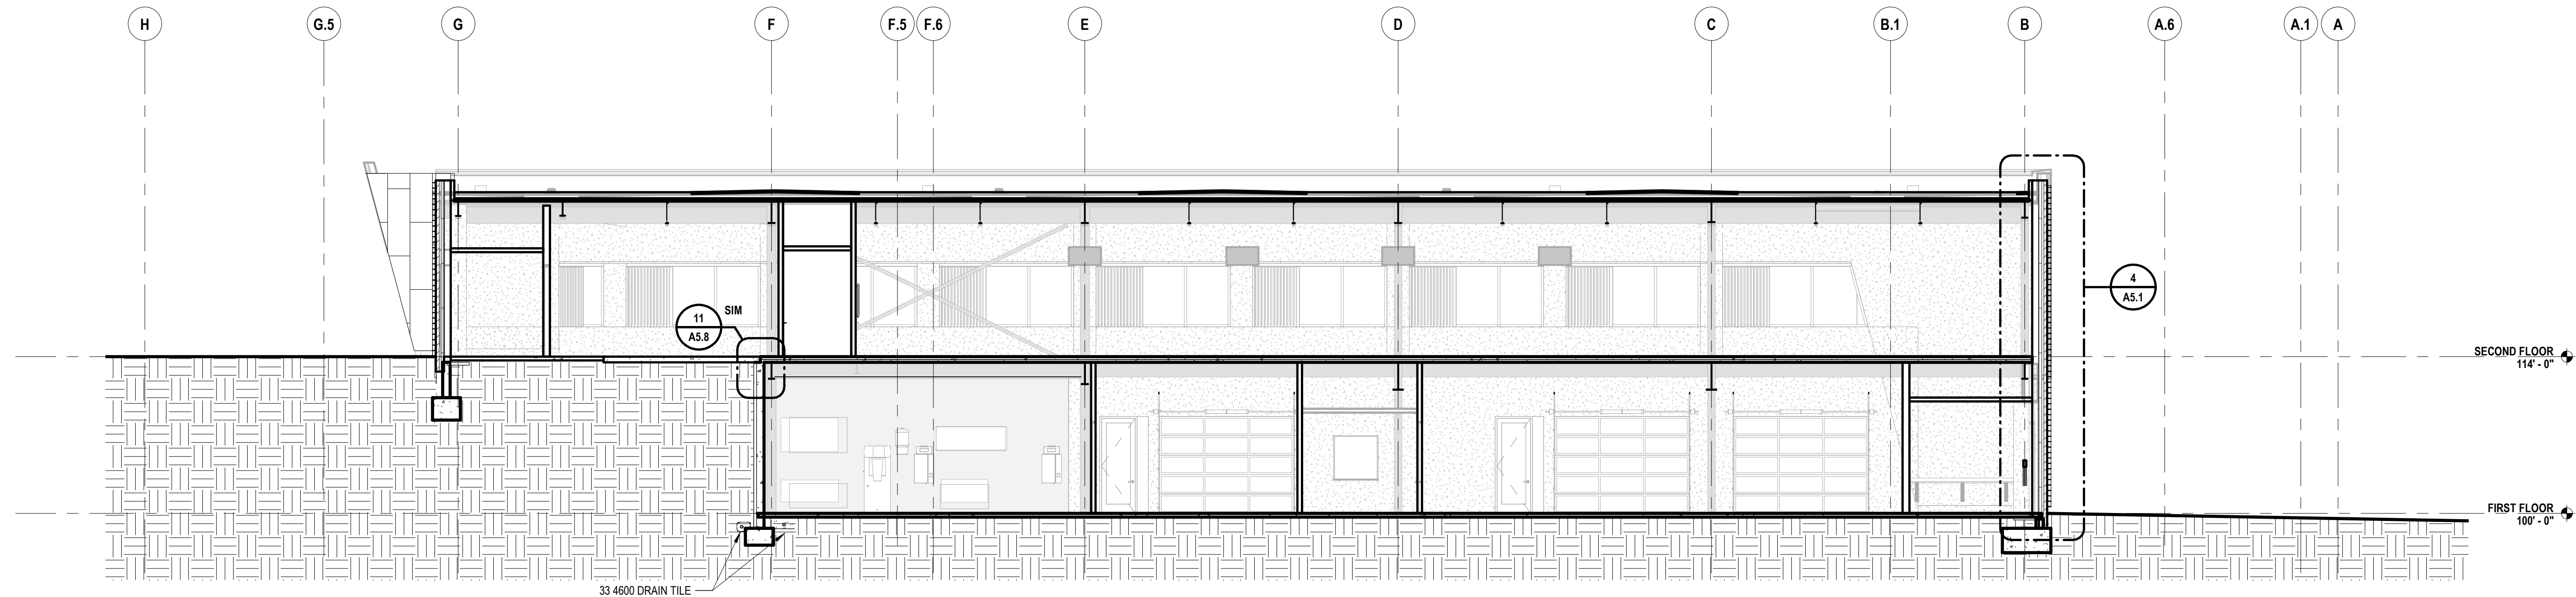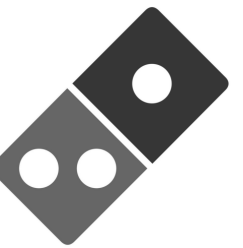





3 BUILDING SECTION
A0.1 1/8" = 1'-0"

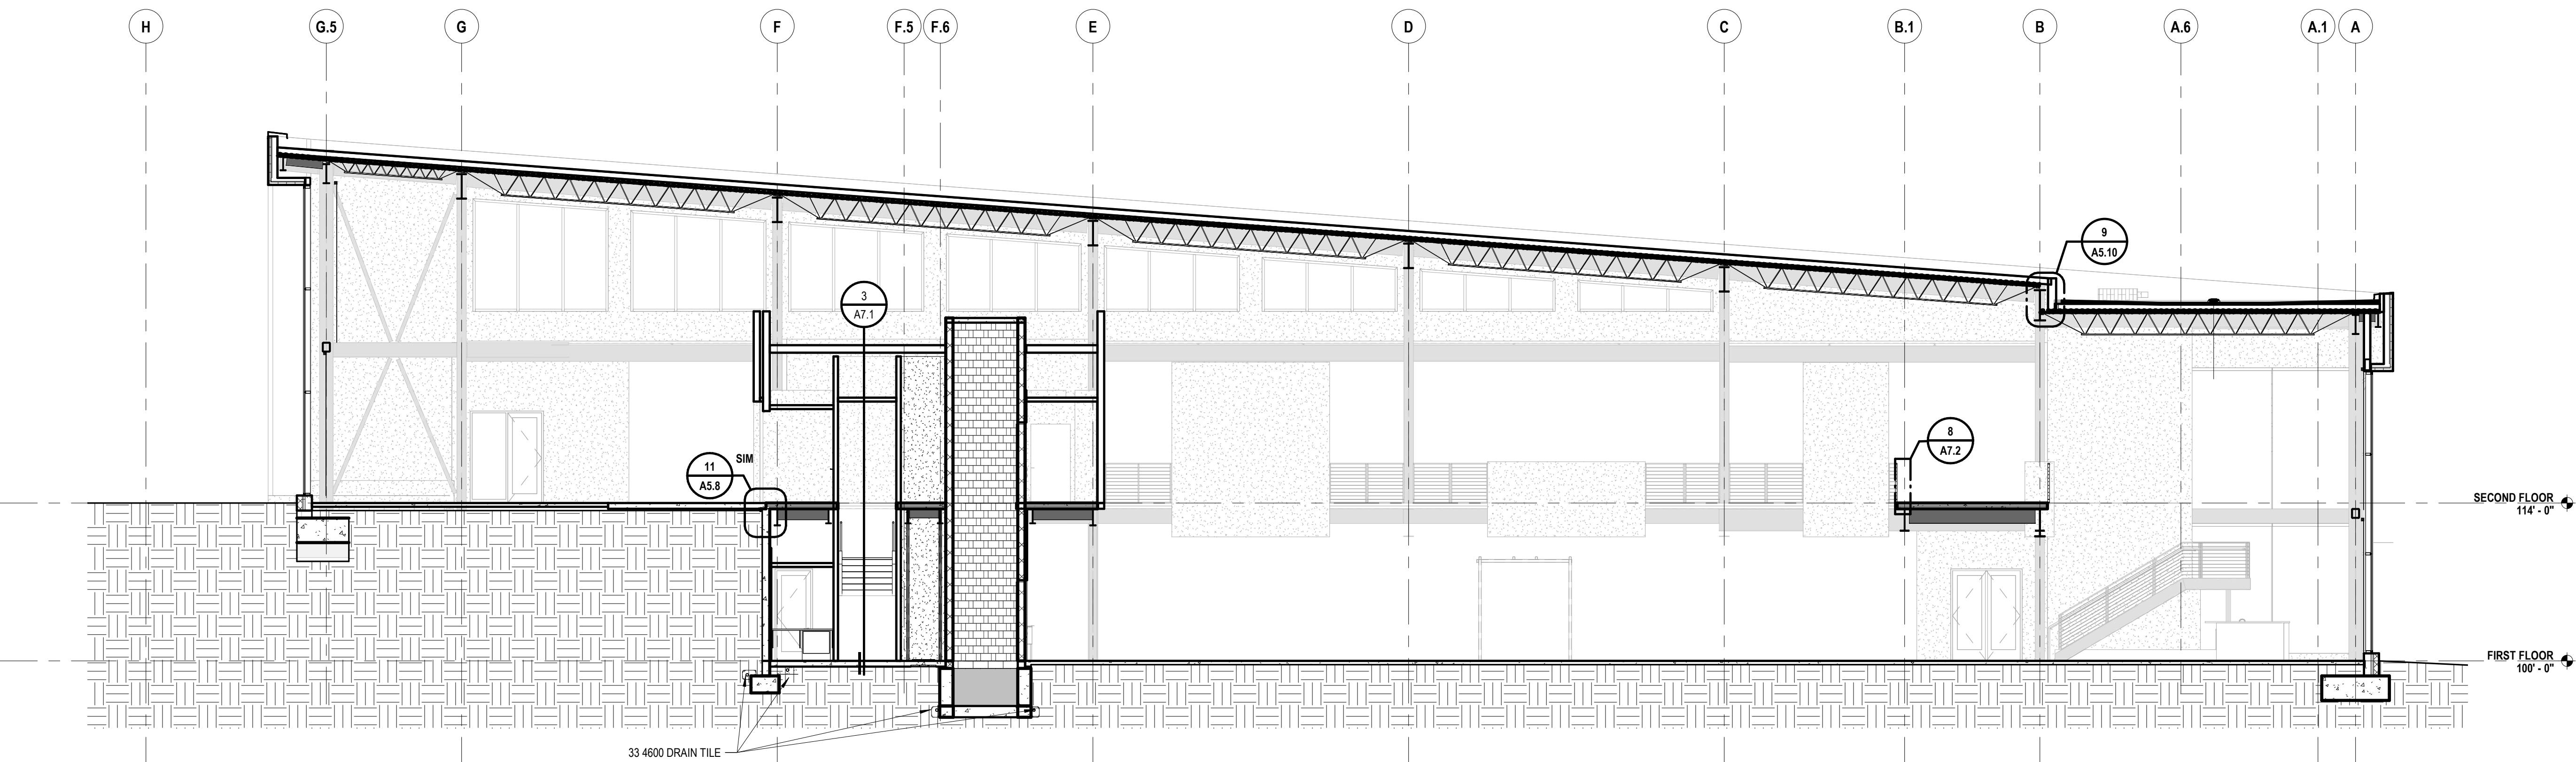

2 BUILDING SECTION
A0.1 1/8" = 1'-0"

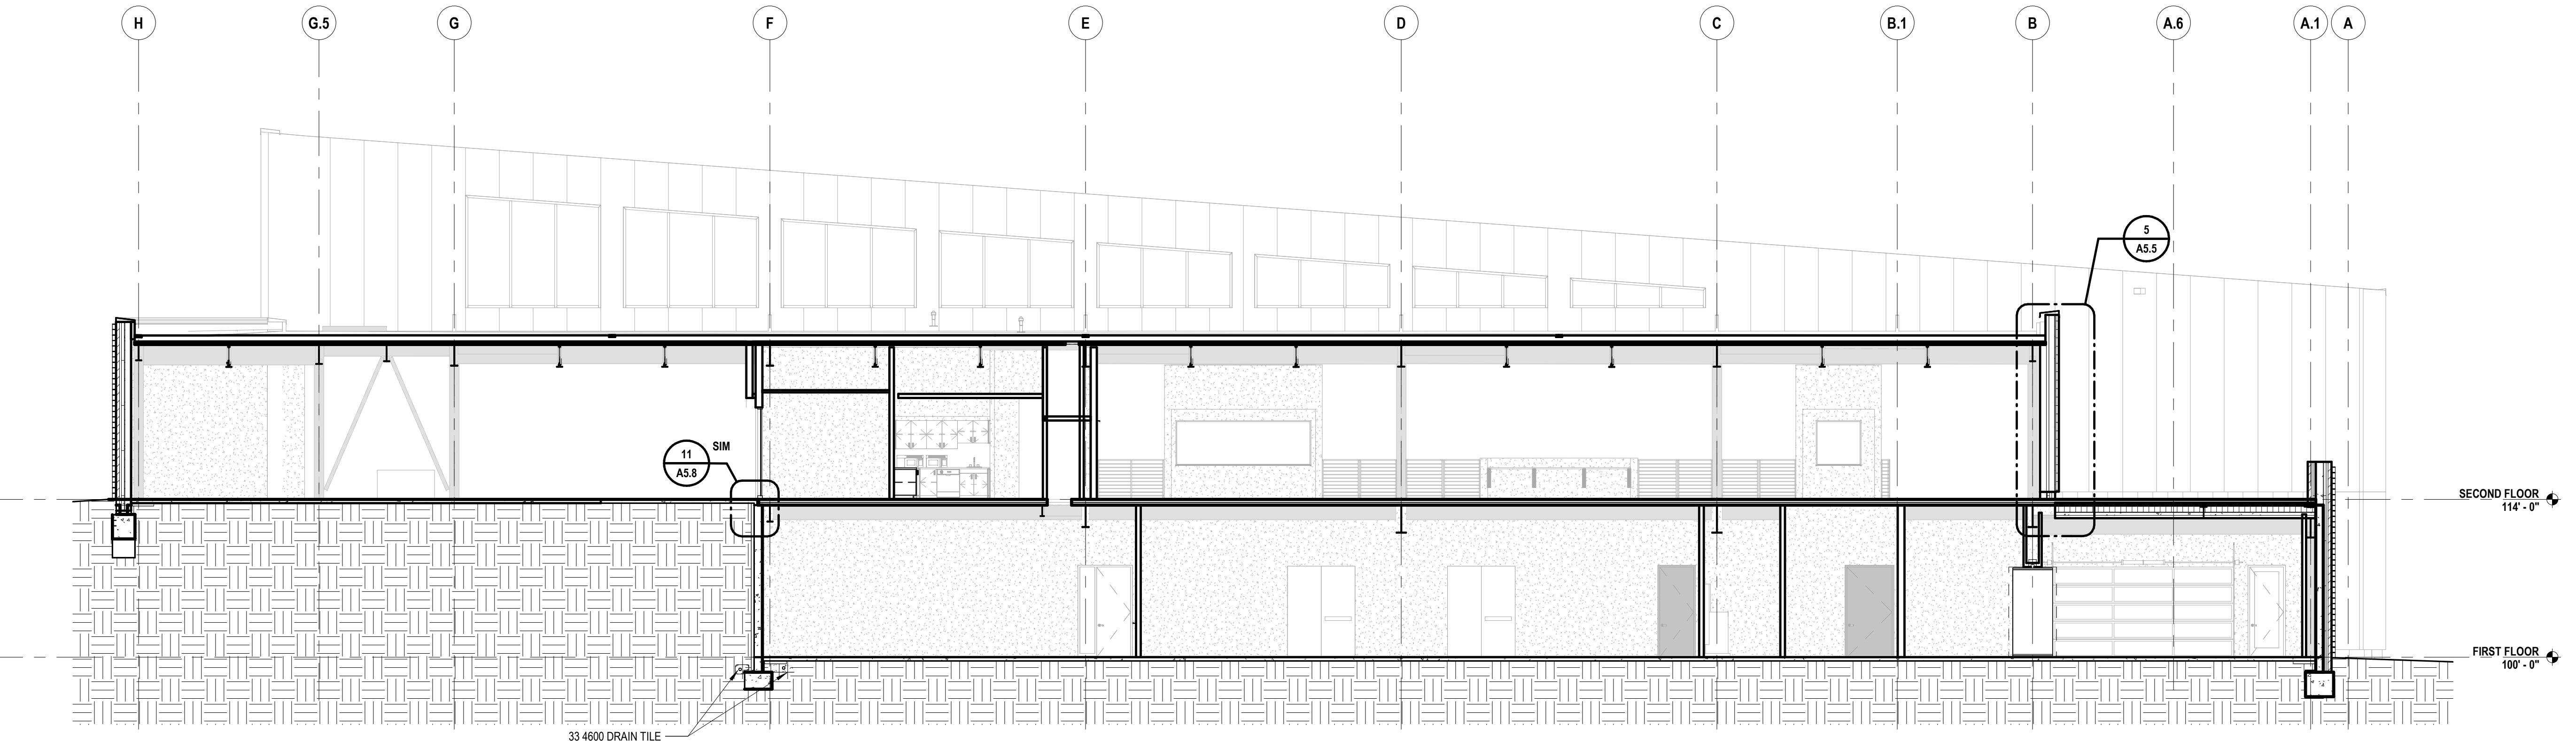







1 BUILDING SECTION
A0.1 1/8" = 1'-0"

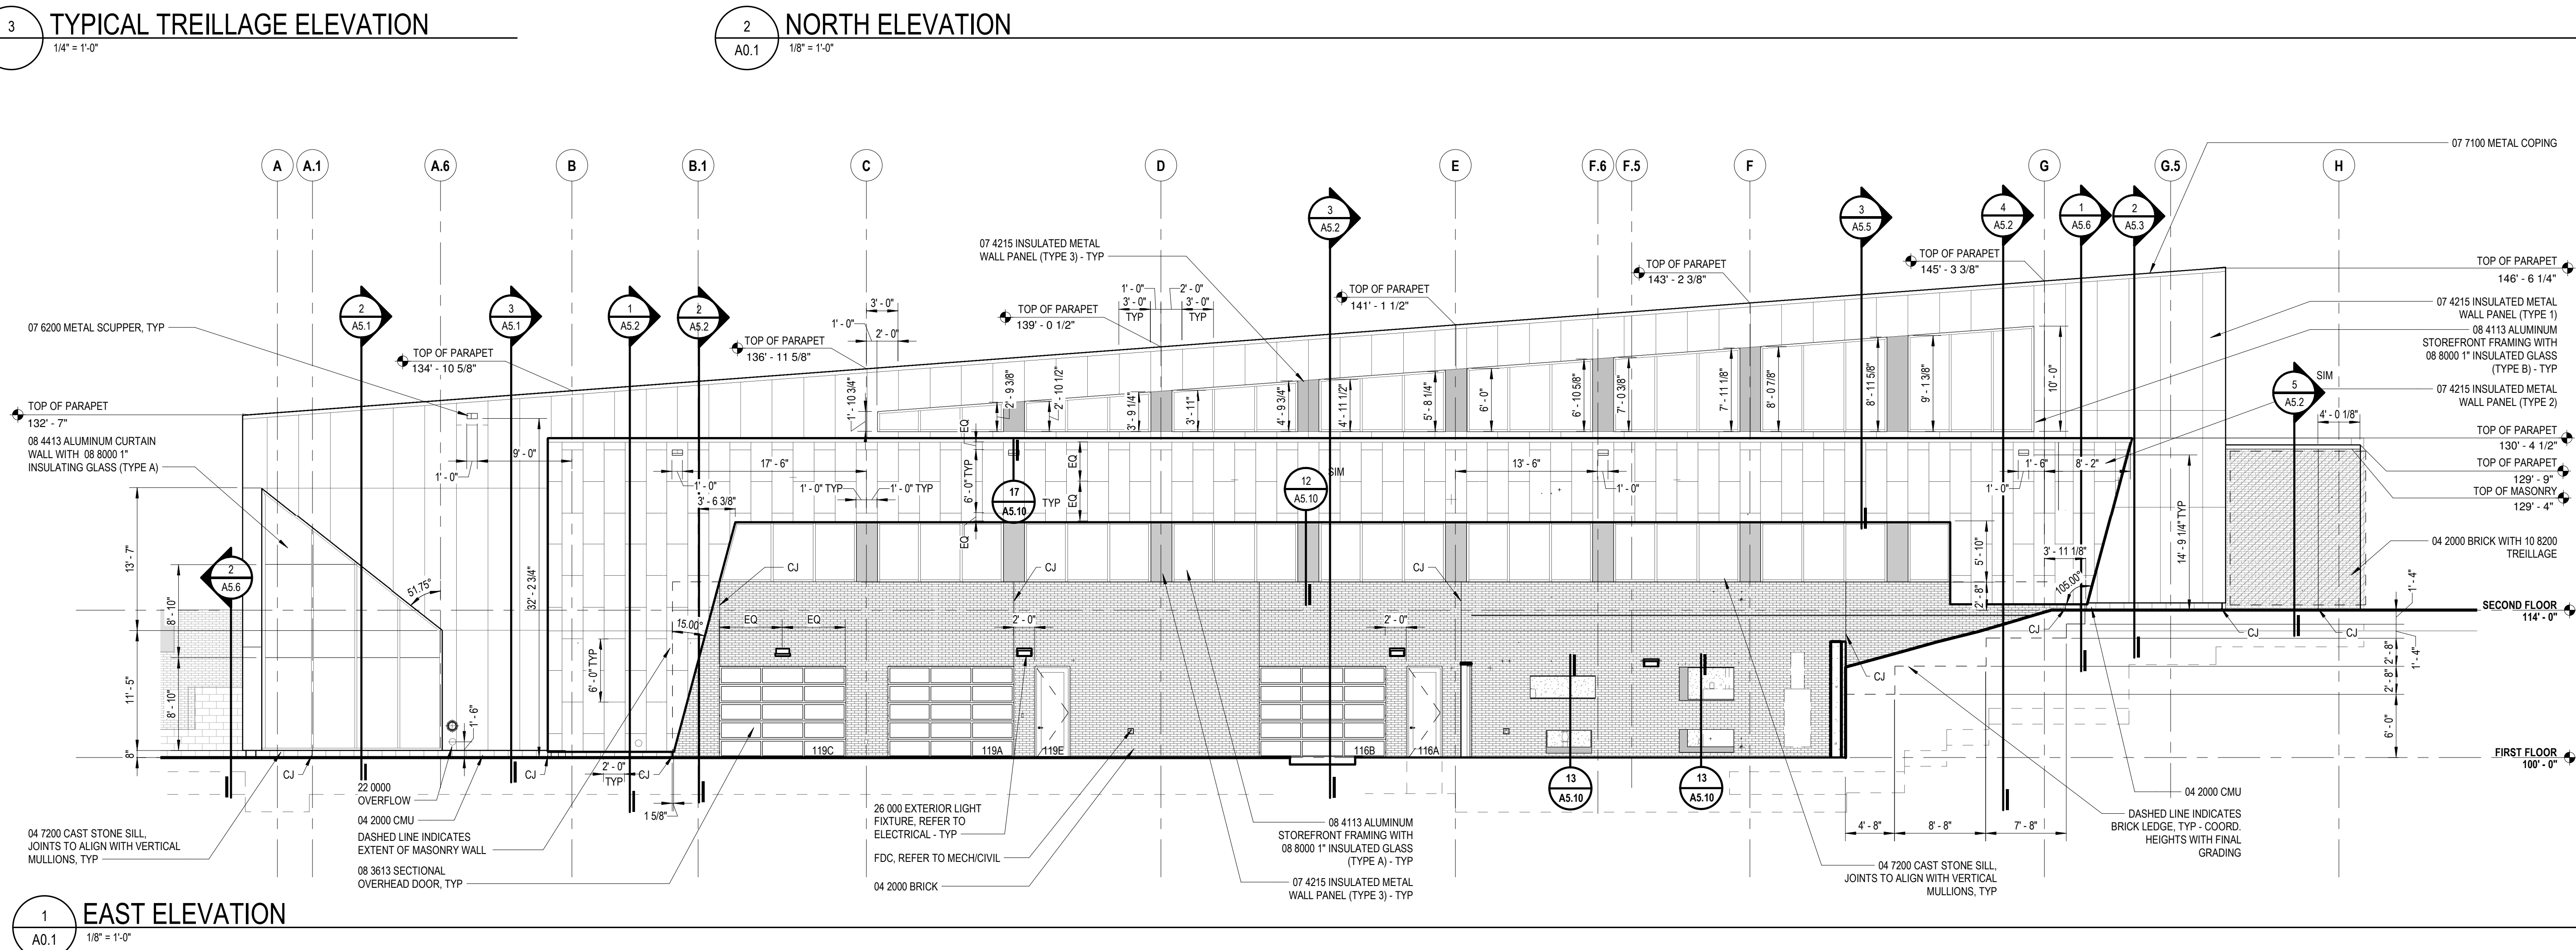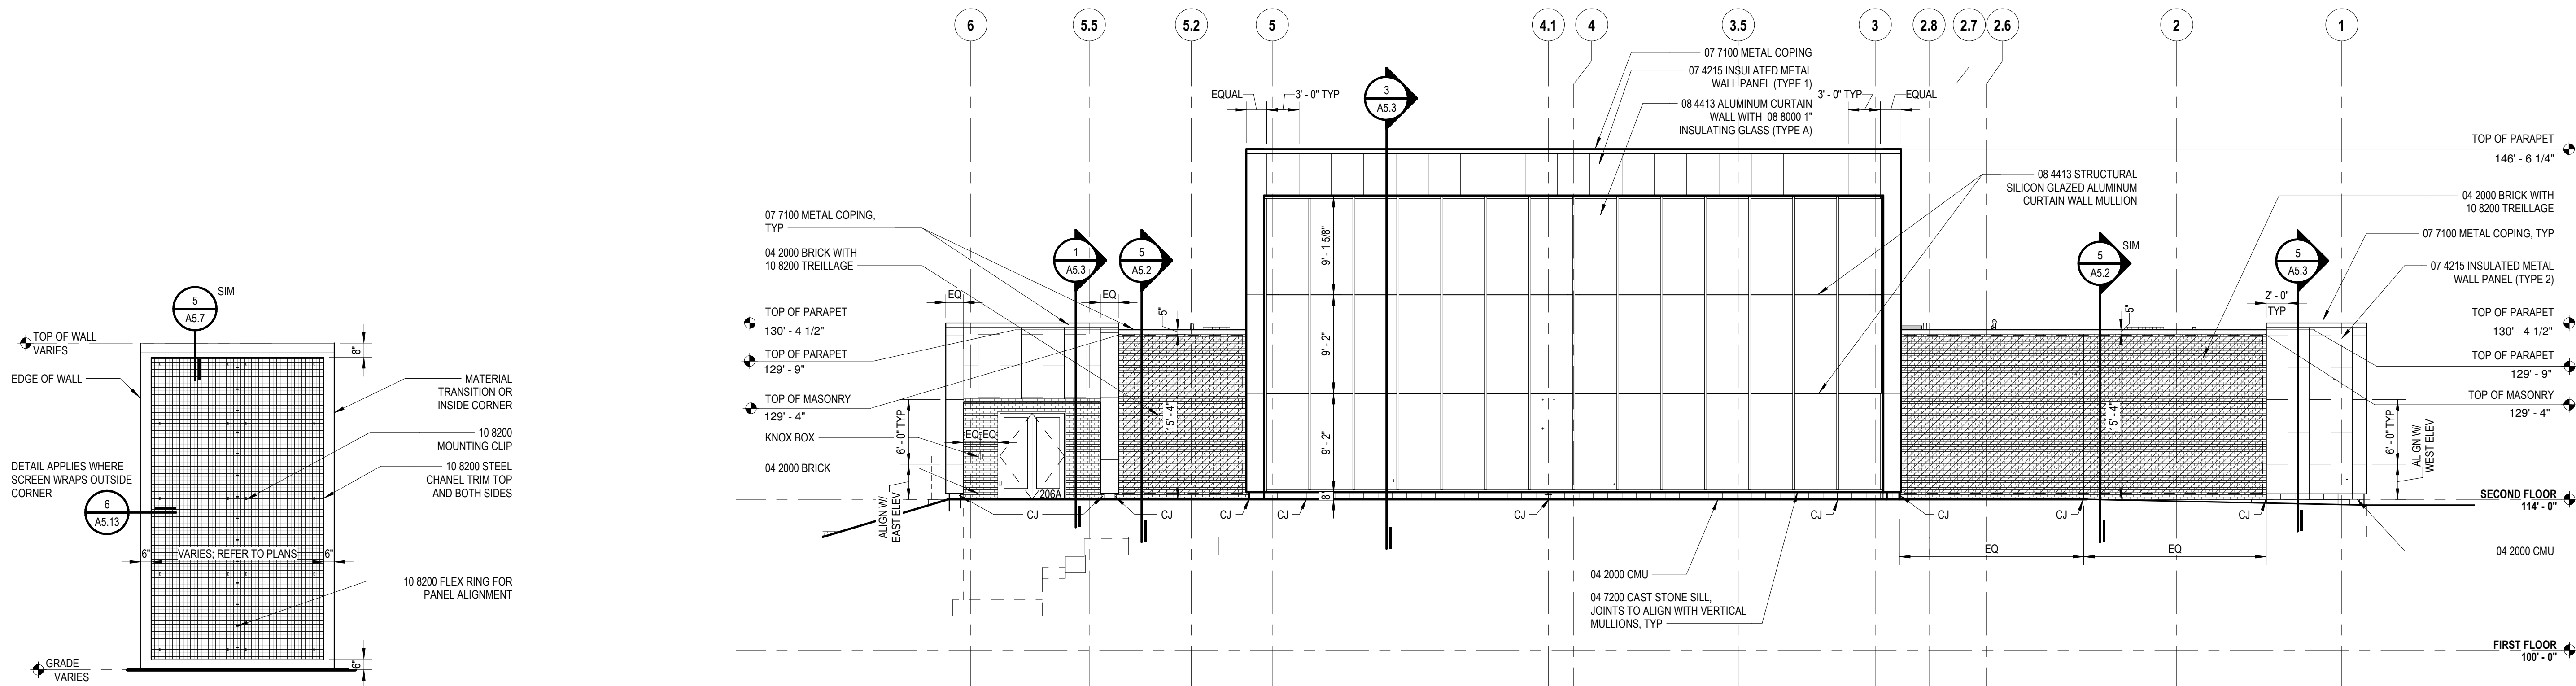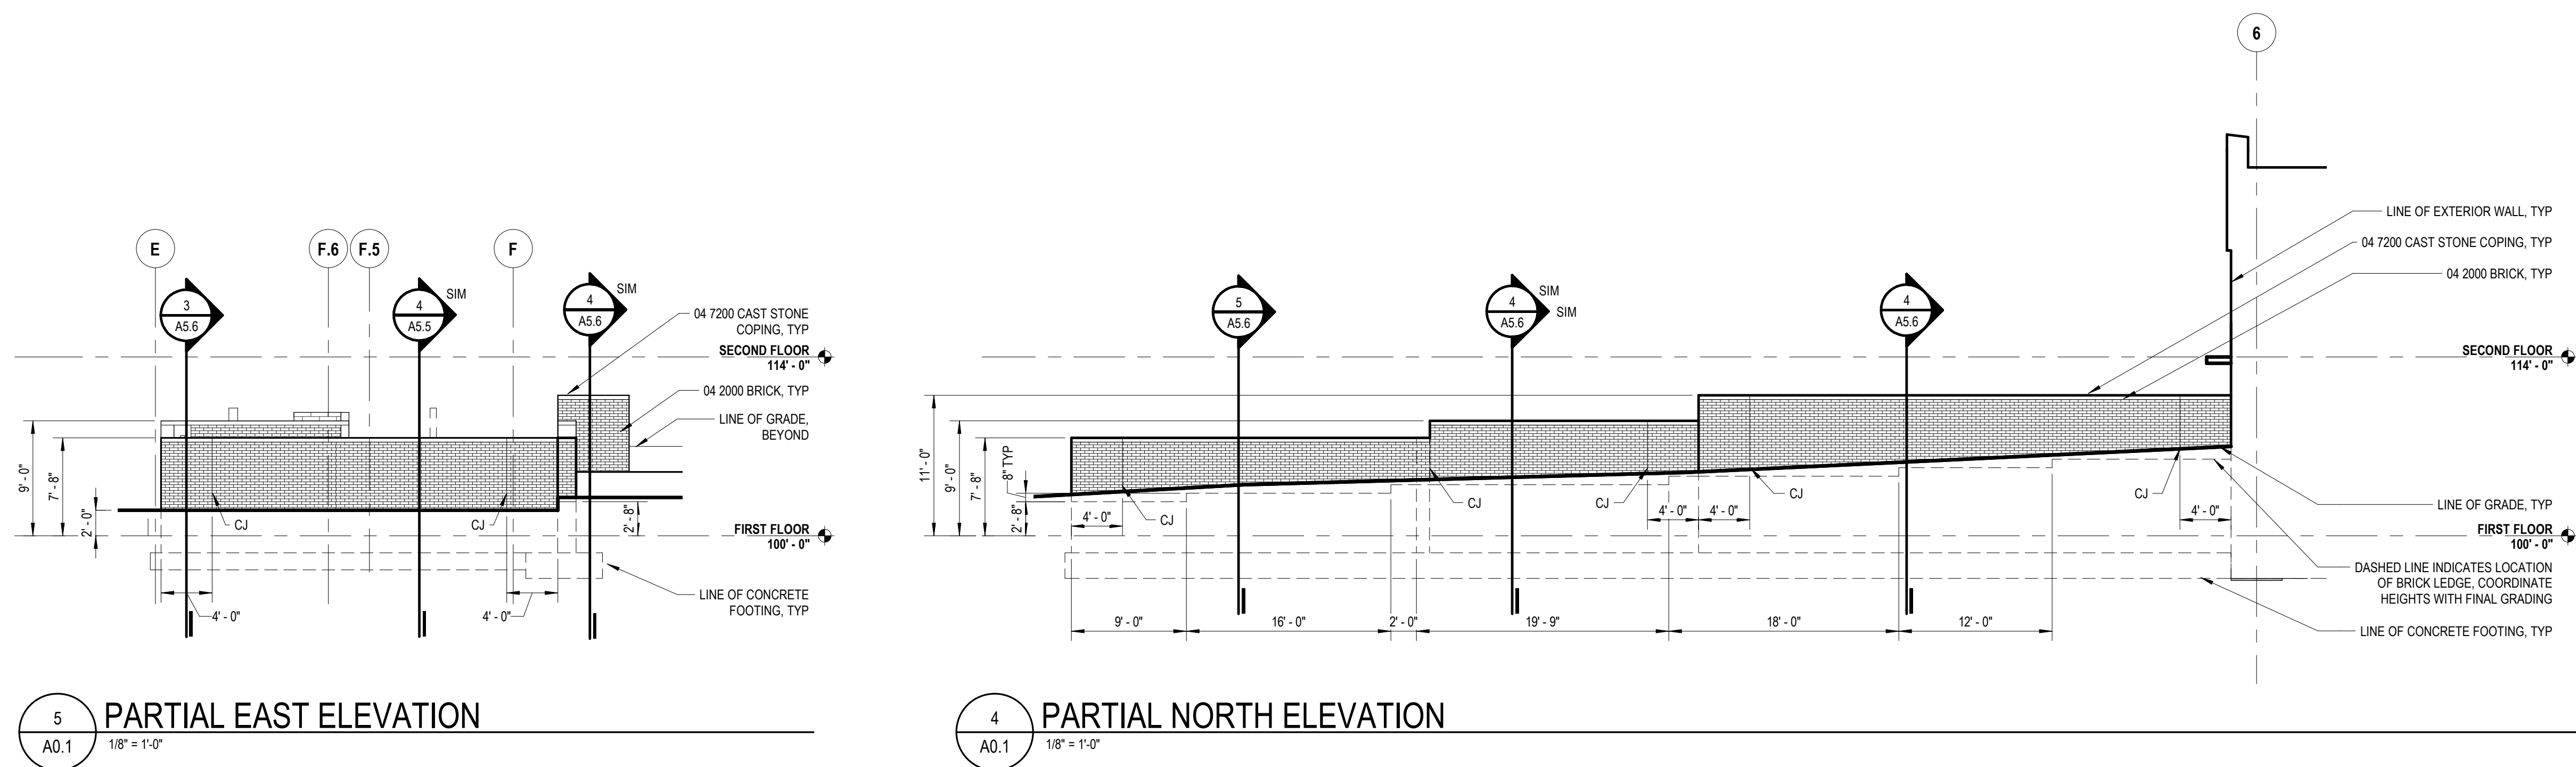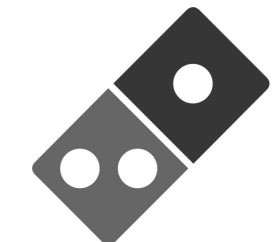

Project Administrator	
D. Battle	
Project Designer	
K. Litwin	
Project Architect / Engineer	
C. Allick	
Drawn By	C. Allick
Q.M. Review	B. Sundberg
Approved	B. Sundberg
Drawing Scale	As Noted
Issued for	
Design Development Progress	Issue Date
Bid Pack #1 Quality Management Review	06-01-18
Bid Pack #1 Bids	06-12-18
Bid Pack #2 Quality Management Review	06-29-18
Bid Pack #1 Addendum #1	07-06-18
Bid Pack #1 Permit	07-18-18
Bid Pack #2 99% Review	08-03-18
Bid Pack #2 Bids	08-10-18
Permits	08-17-18



New Romeo High School
Romeo Community Schools
62300 Jewell Rd.
Washington, MI 48094

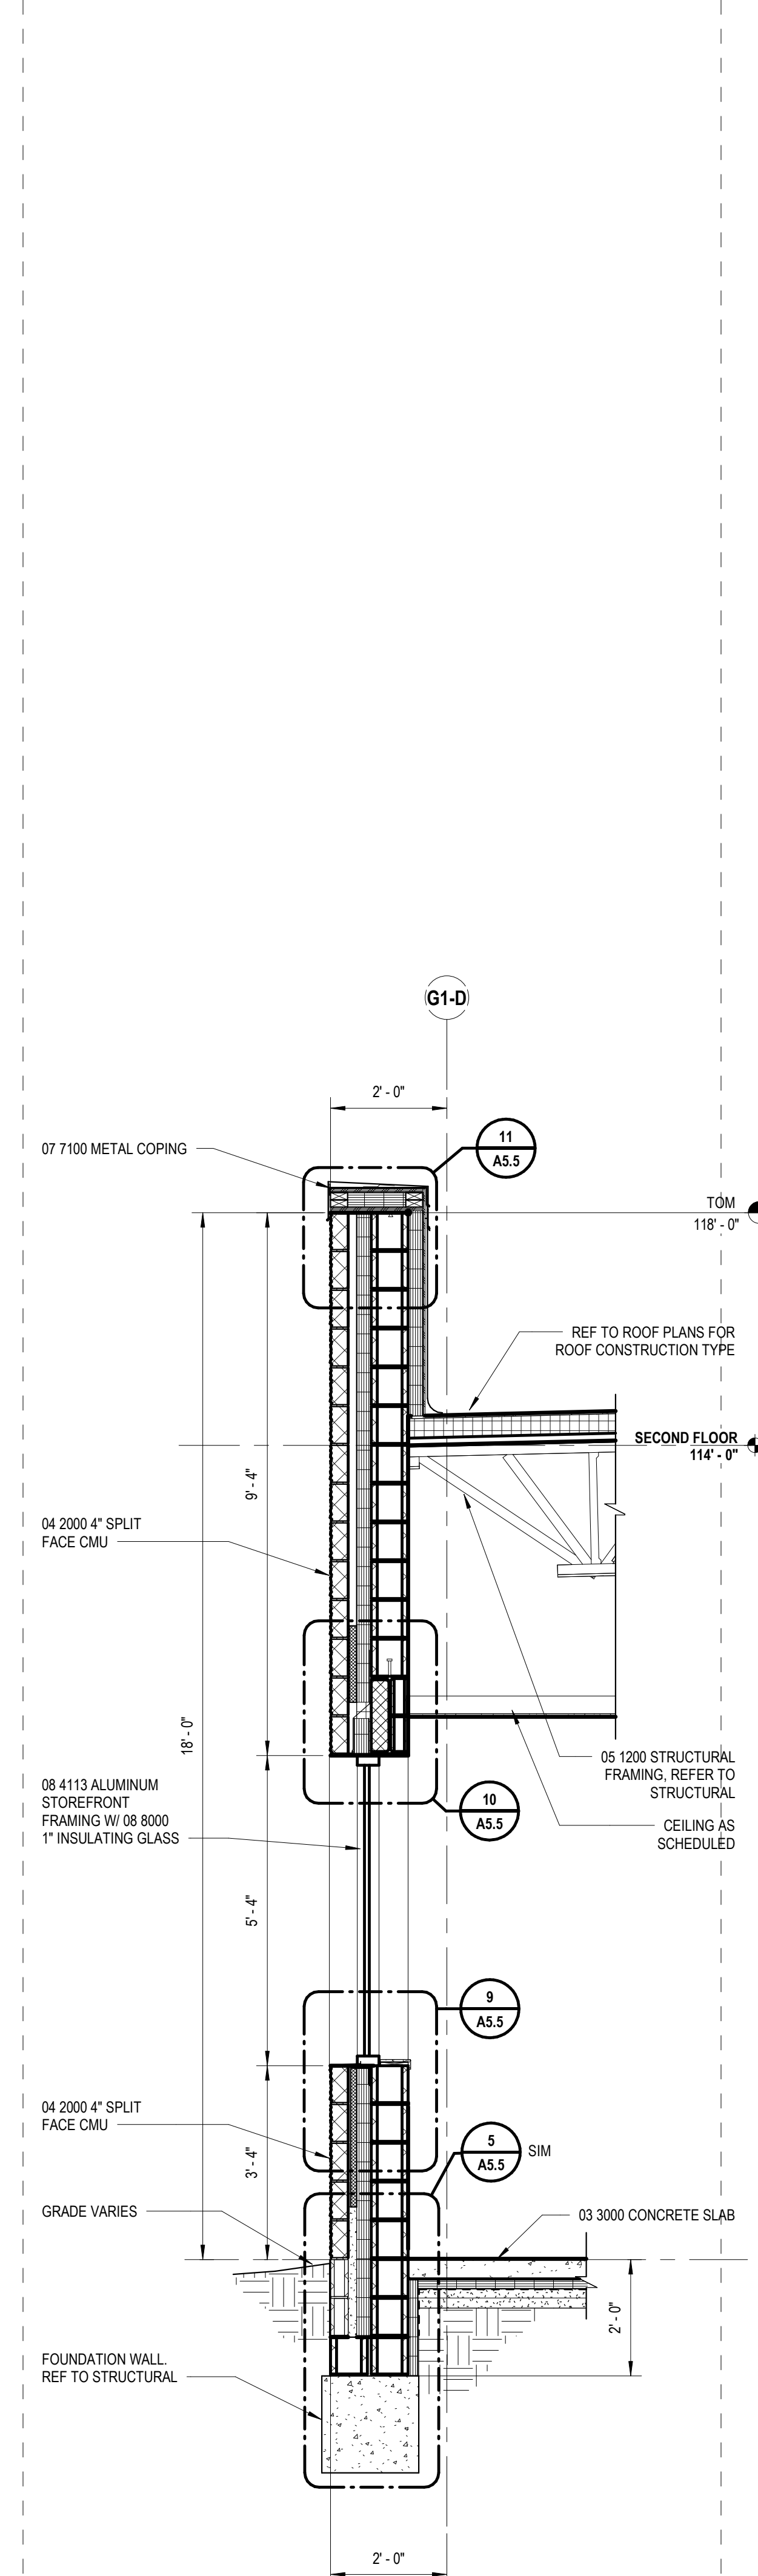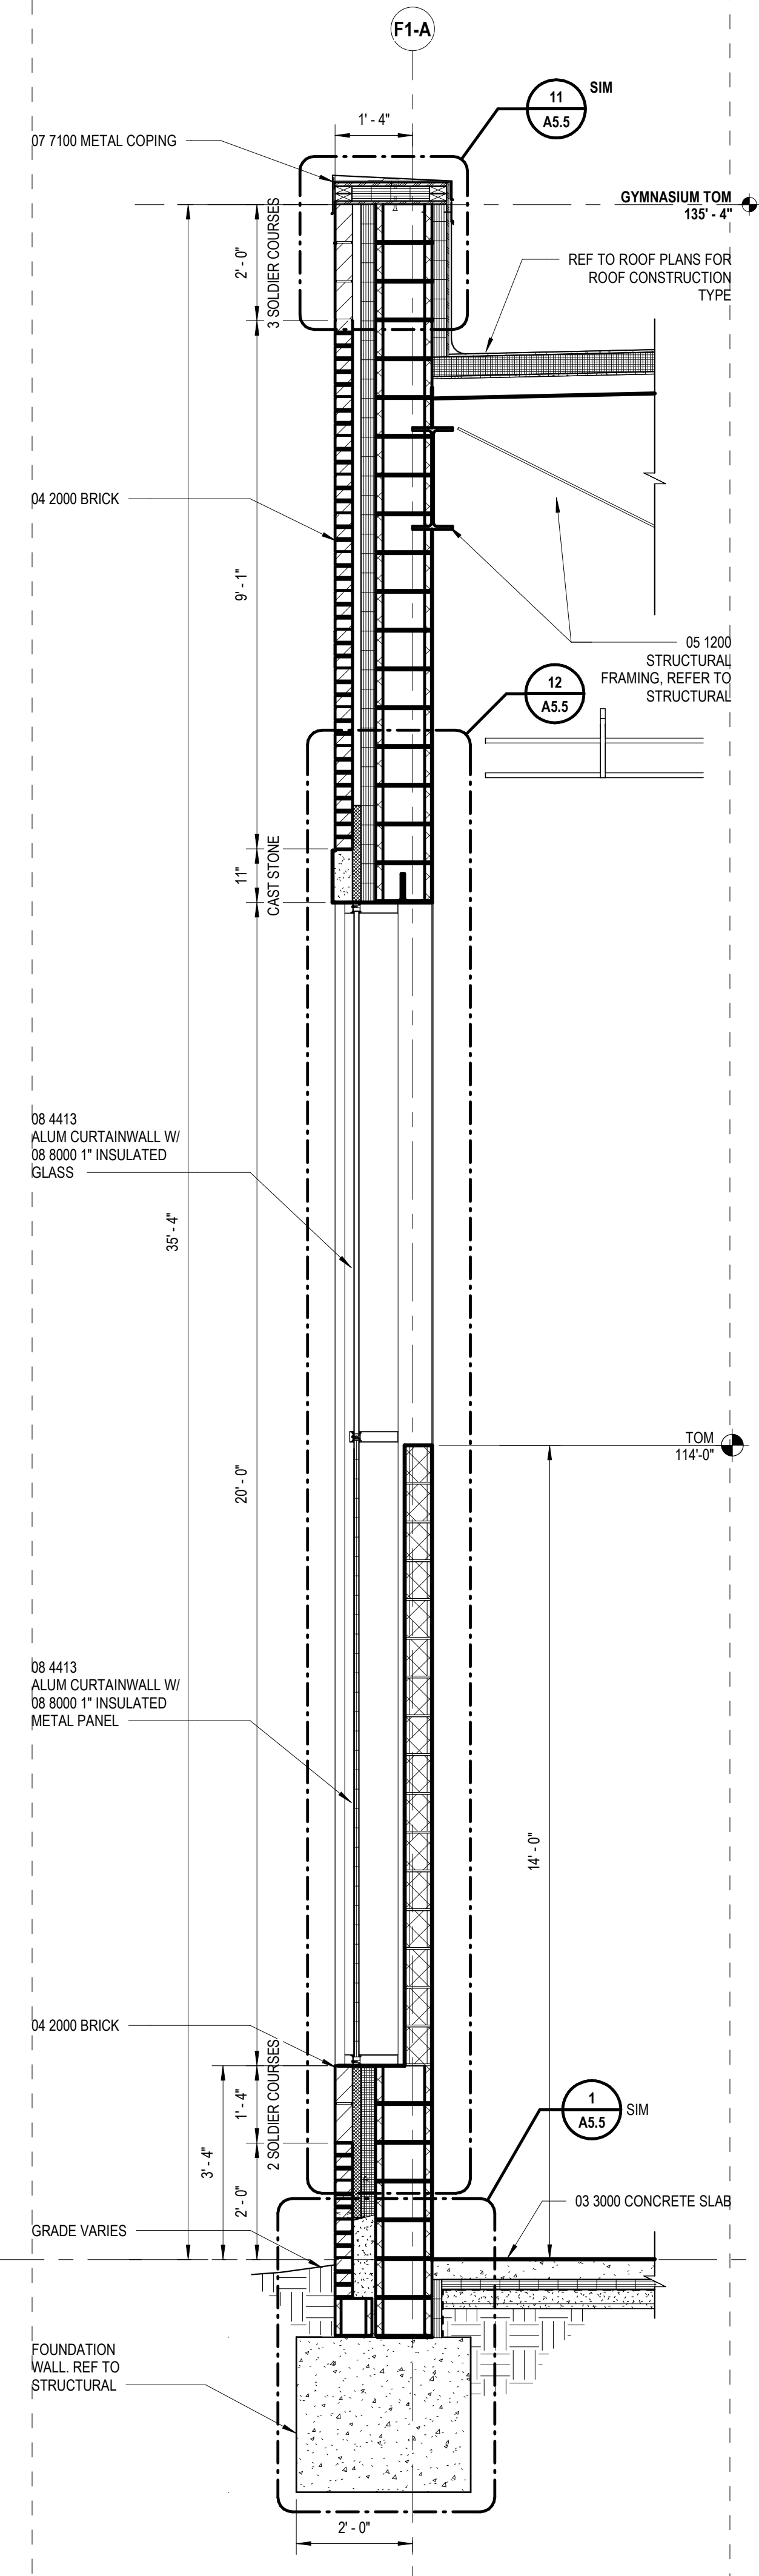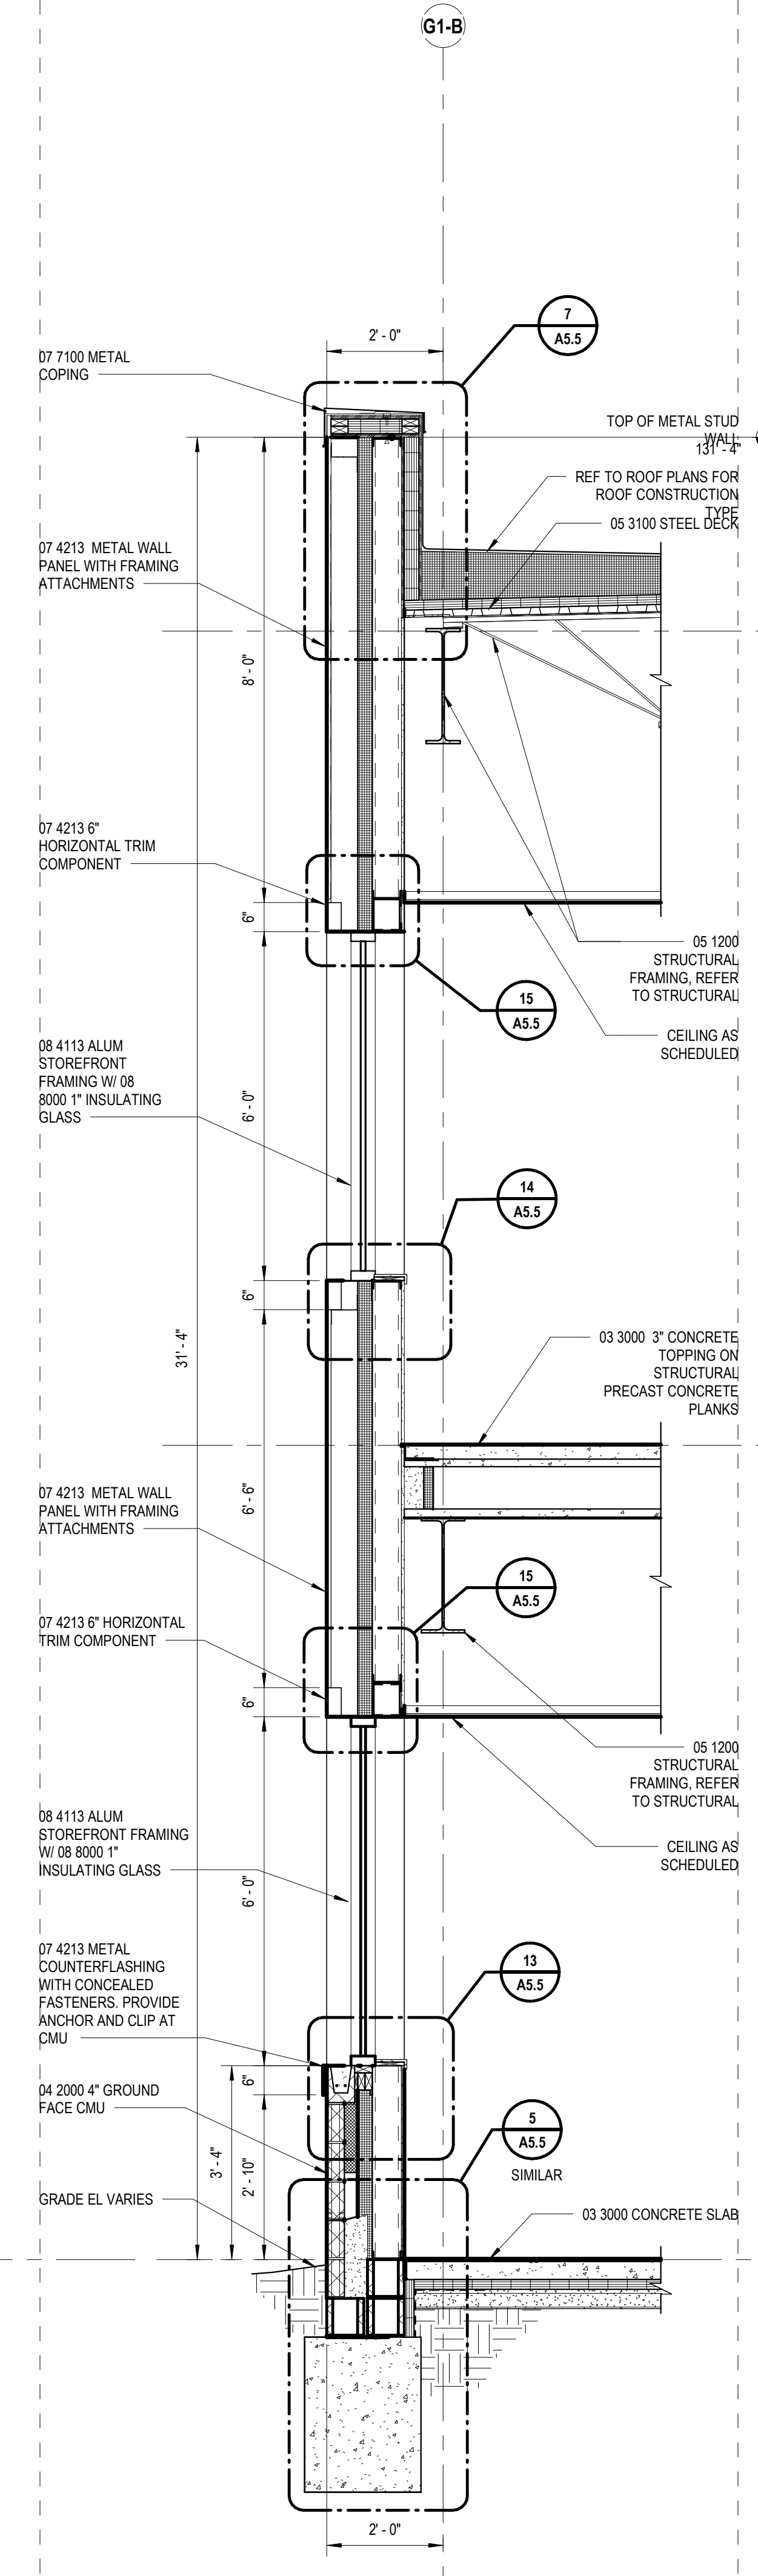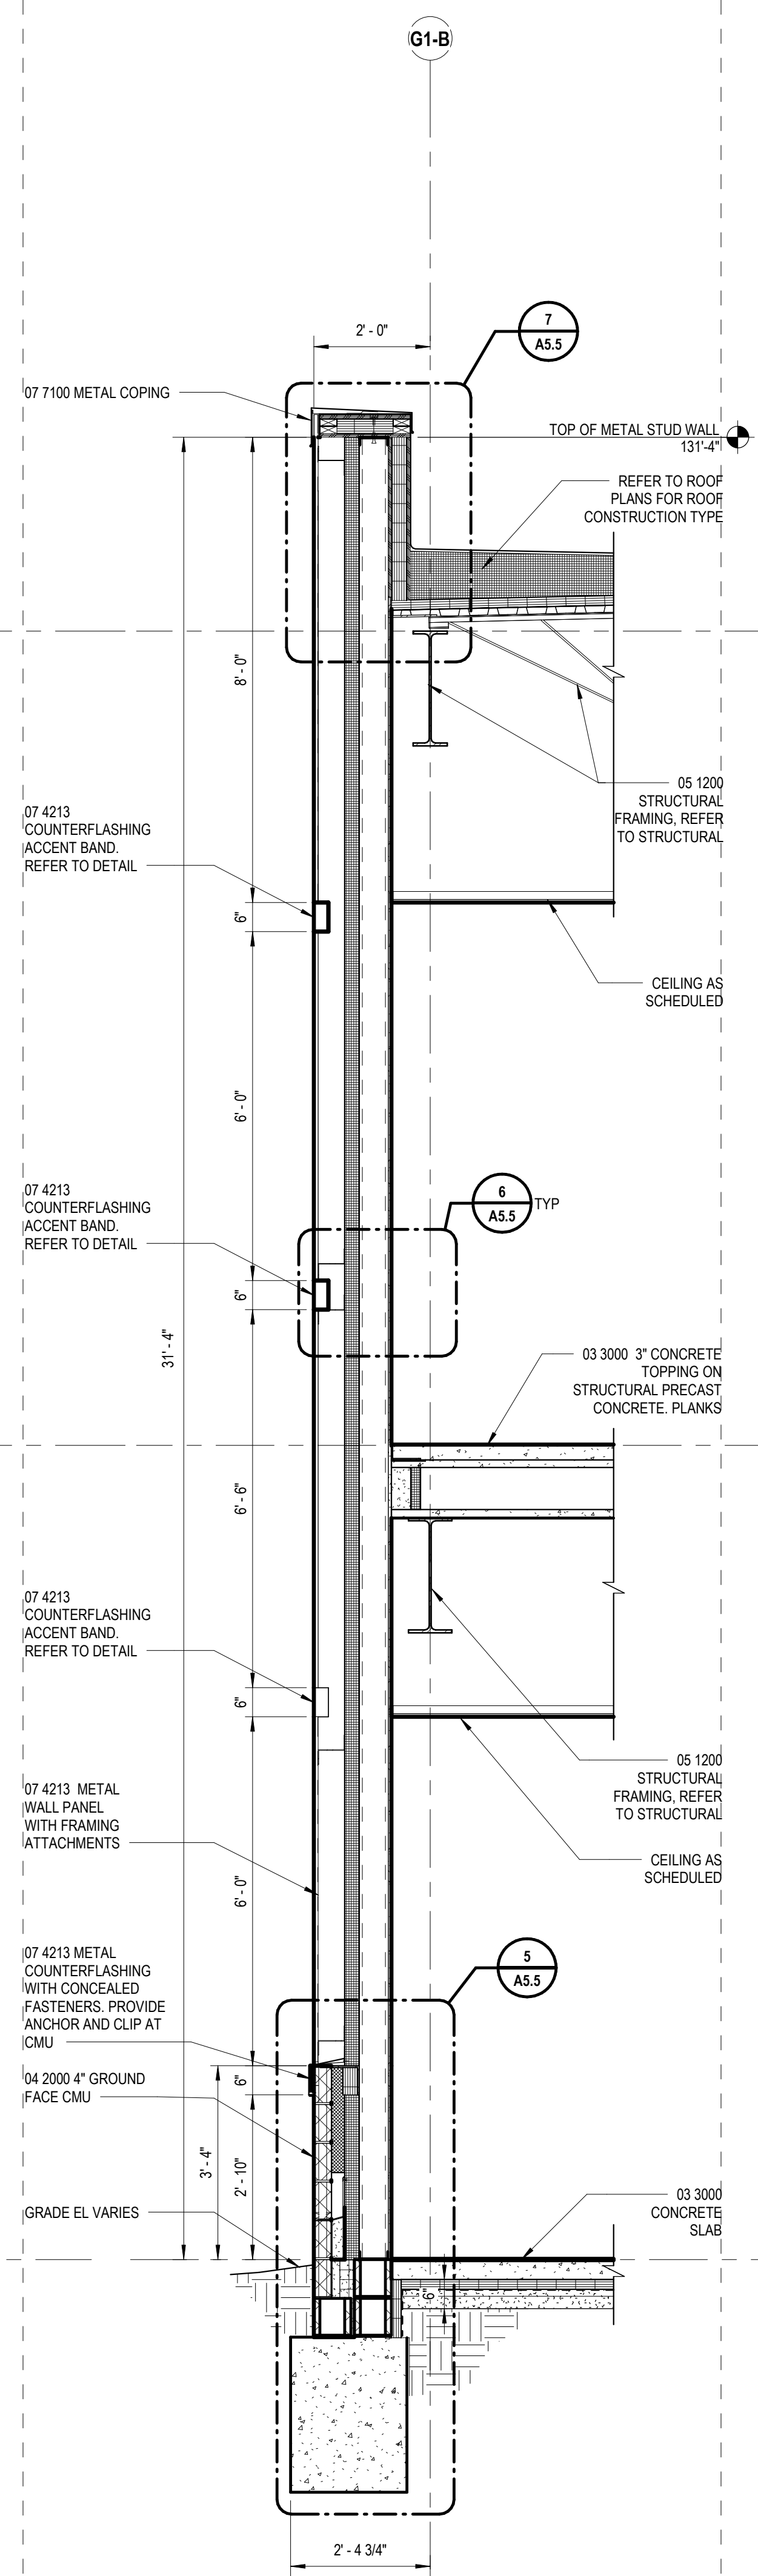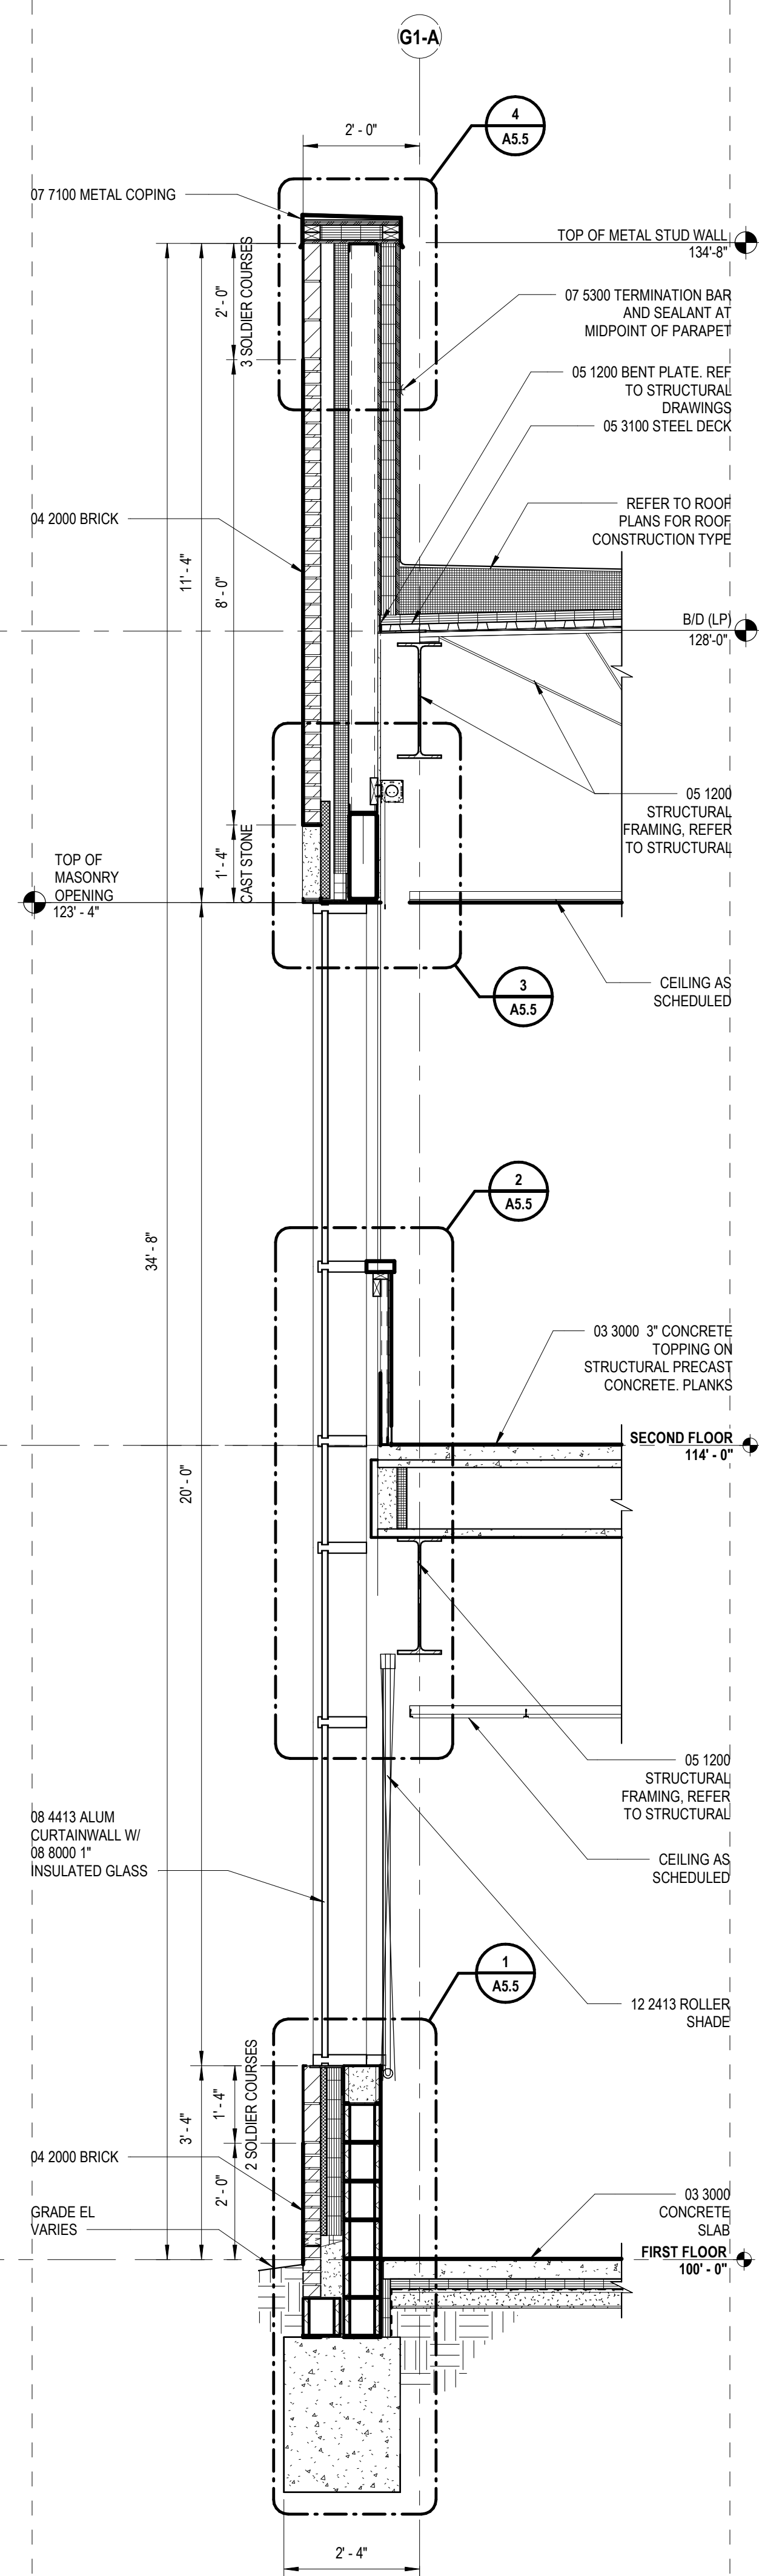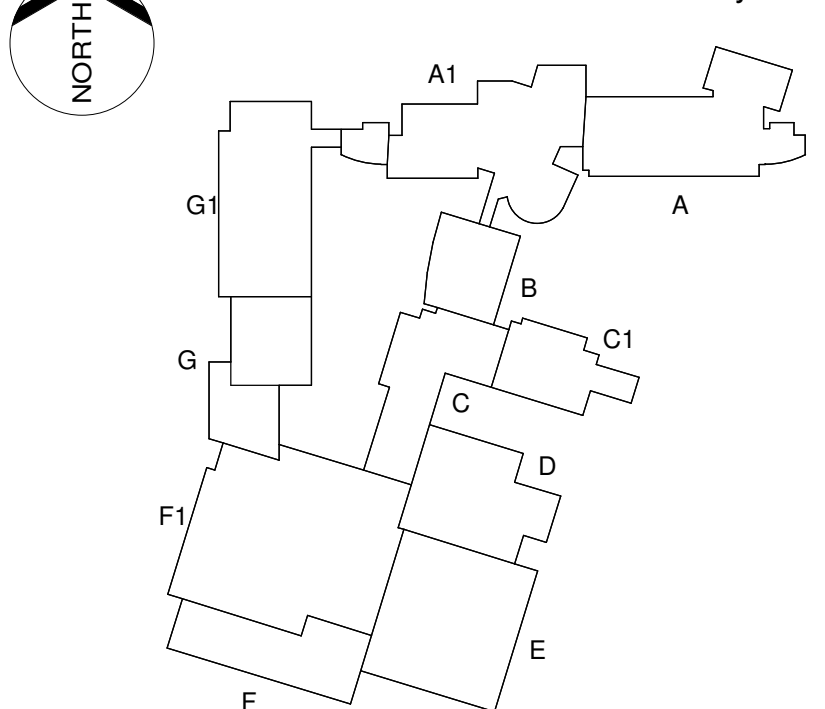

5 EXTERIOR WALL SECTION
A4.2 1/2" = 1'-0"

4 EXTERIOR WALL SECTION
A4.1 1/2" = 1'-0"

3 EXTERIOR WALL SECTION
A4.1 1/2" = 1'-0"


2 EXTERIOR WALL SECTION
A4.1 1/2" = 1'-0"

1 EXTERIOR WALL SECTION
A4.1 1/2" = 1'-0"



New Romeo High School
Romeo Community Schools
62300 Jewell Rd.
Washington, MI 48094

Key Plan

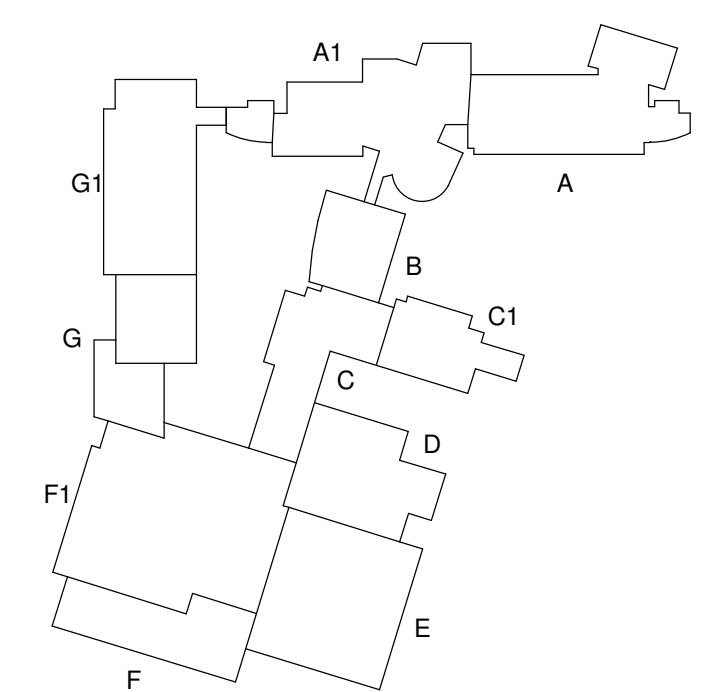

Project Administrator

M.Beck

Project Designer

M. Reaves, A. Coletta, V. Grant

Project Architect / Engineer

A.A. Kruse, C. Haas

Drawn By

C. Haas

Q.M. Review

T. Nemecek

Approved

B. Sundberg

Drawing Scale

As Noted

Issued for

Issue Date

Design Development 03-03-2017

BP-3C Quality Management Review 08-11-2017


BP-3C Bids 09-15-2017

©2017 INTEGRATED design SOLUTIONS, LLC


Exterior Wall Sections and
Details

105 Project Number Drawing Number


16175-1000 **A5.4**

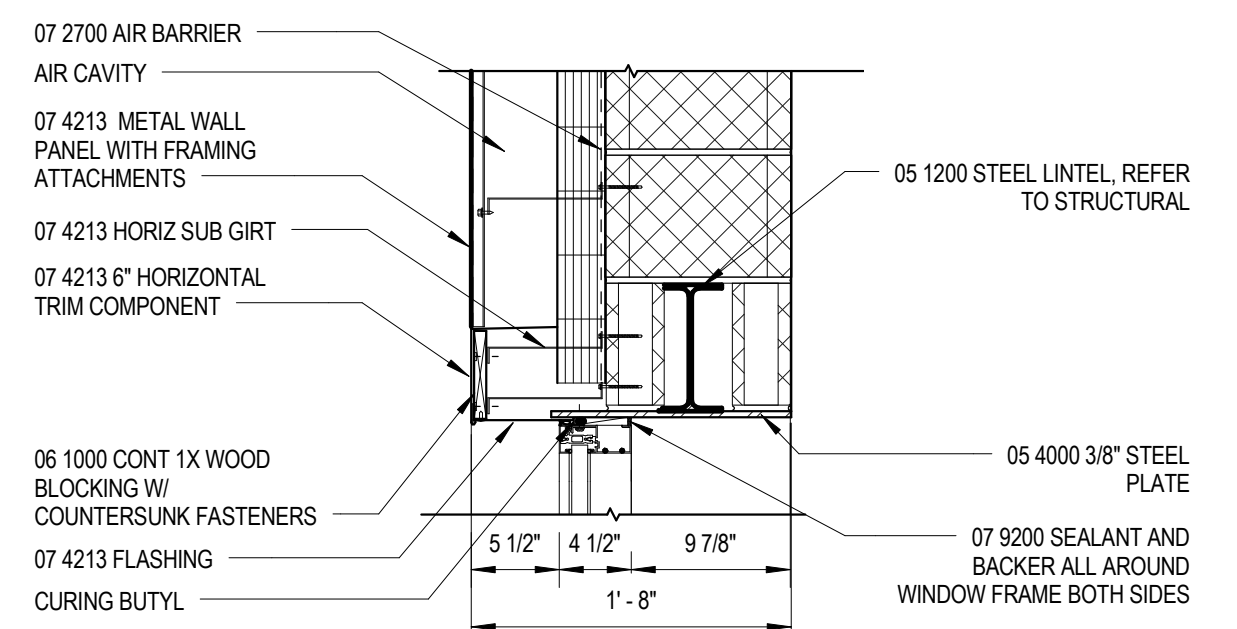


3 HEAD DETAIL
1" = 1'-0"

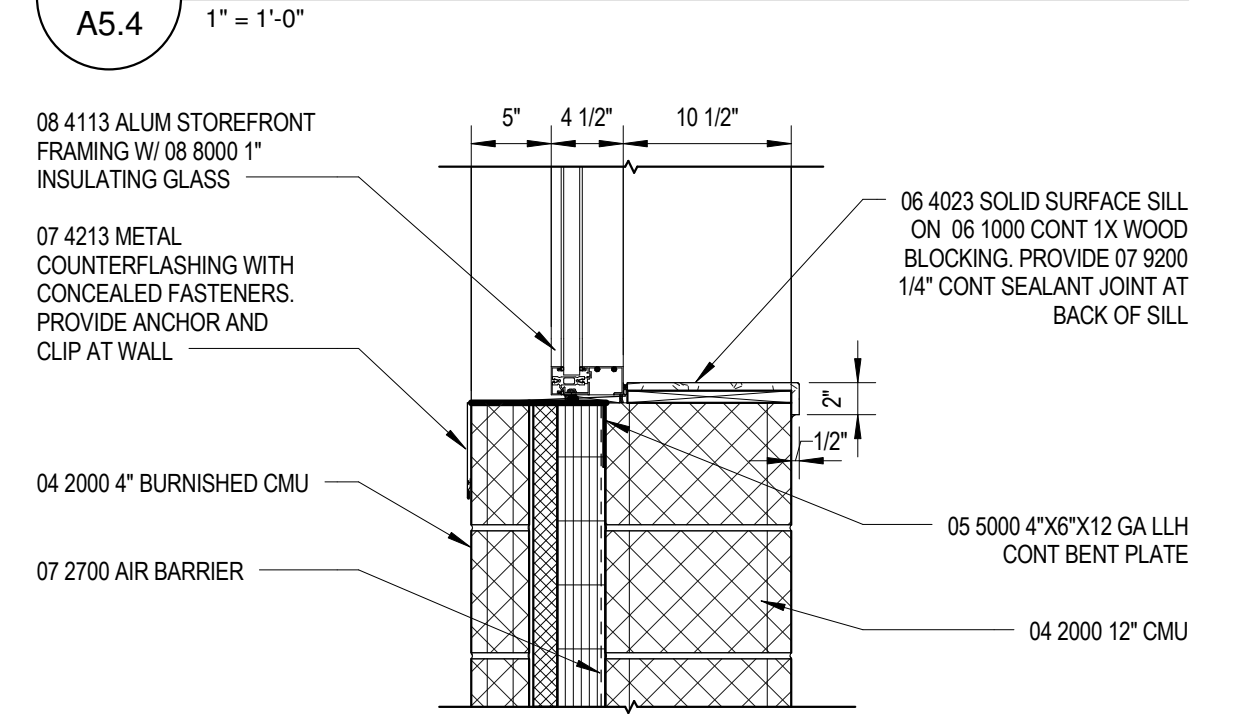


2 SILL DETAIL
1" = 1'-0"

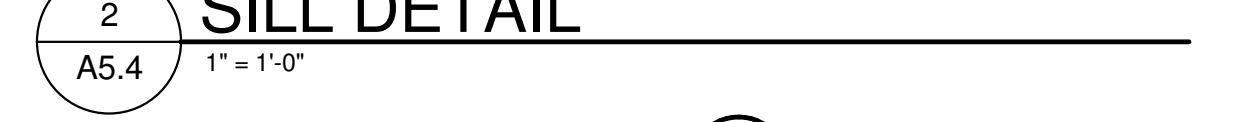


15 SILL DETAIL
1" = 1'-0"

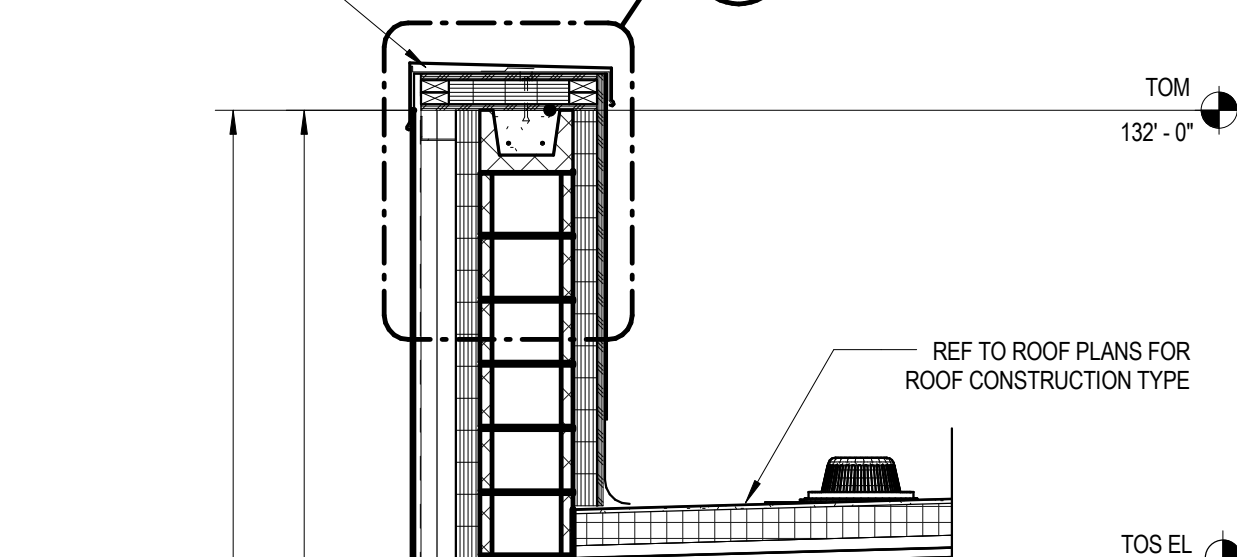


15 SILL DETAIL
1" = 1'-0"

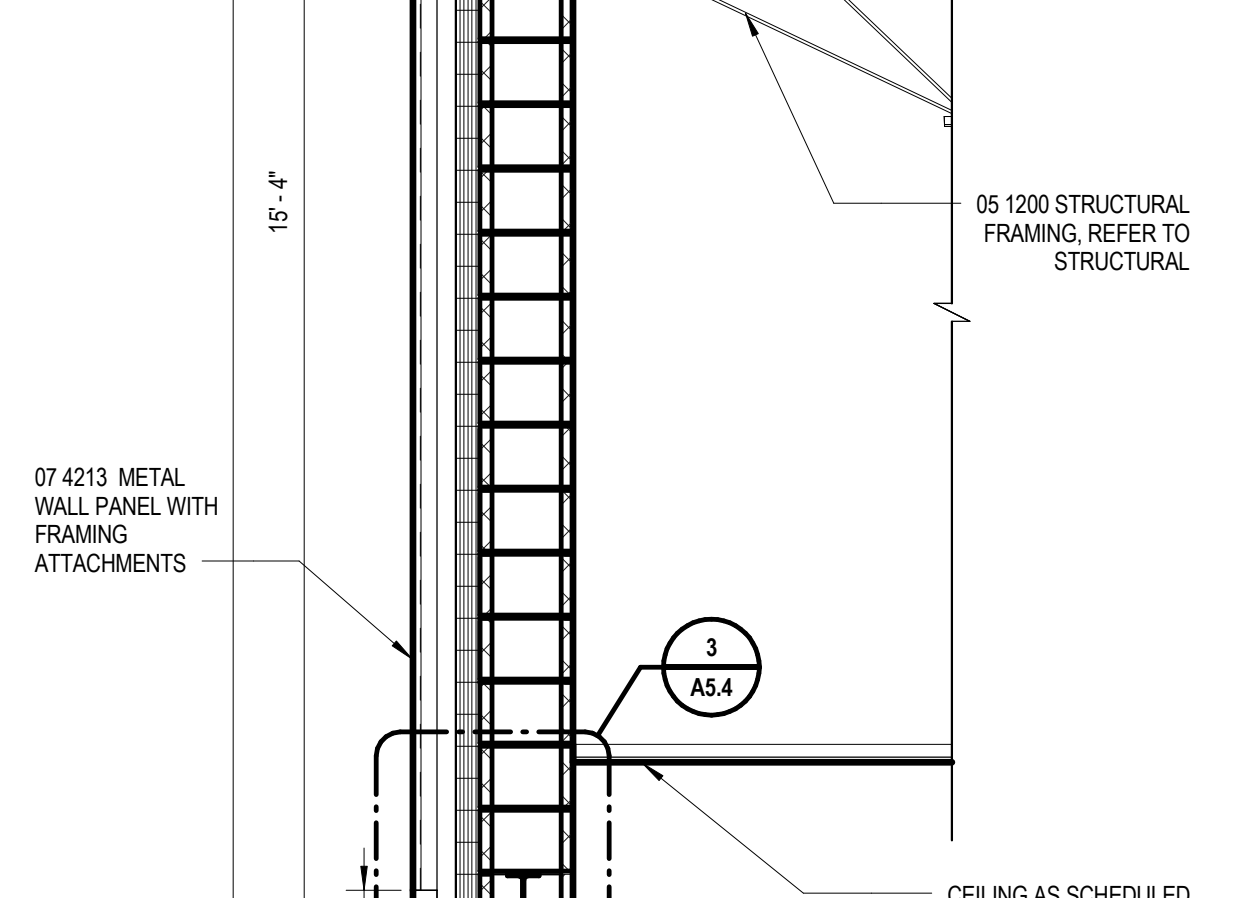


3 SILL DETAIL
1" = 1'-0"

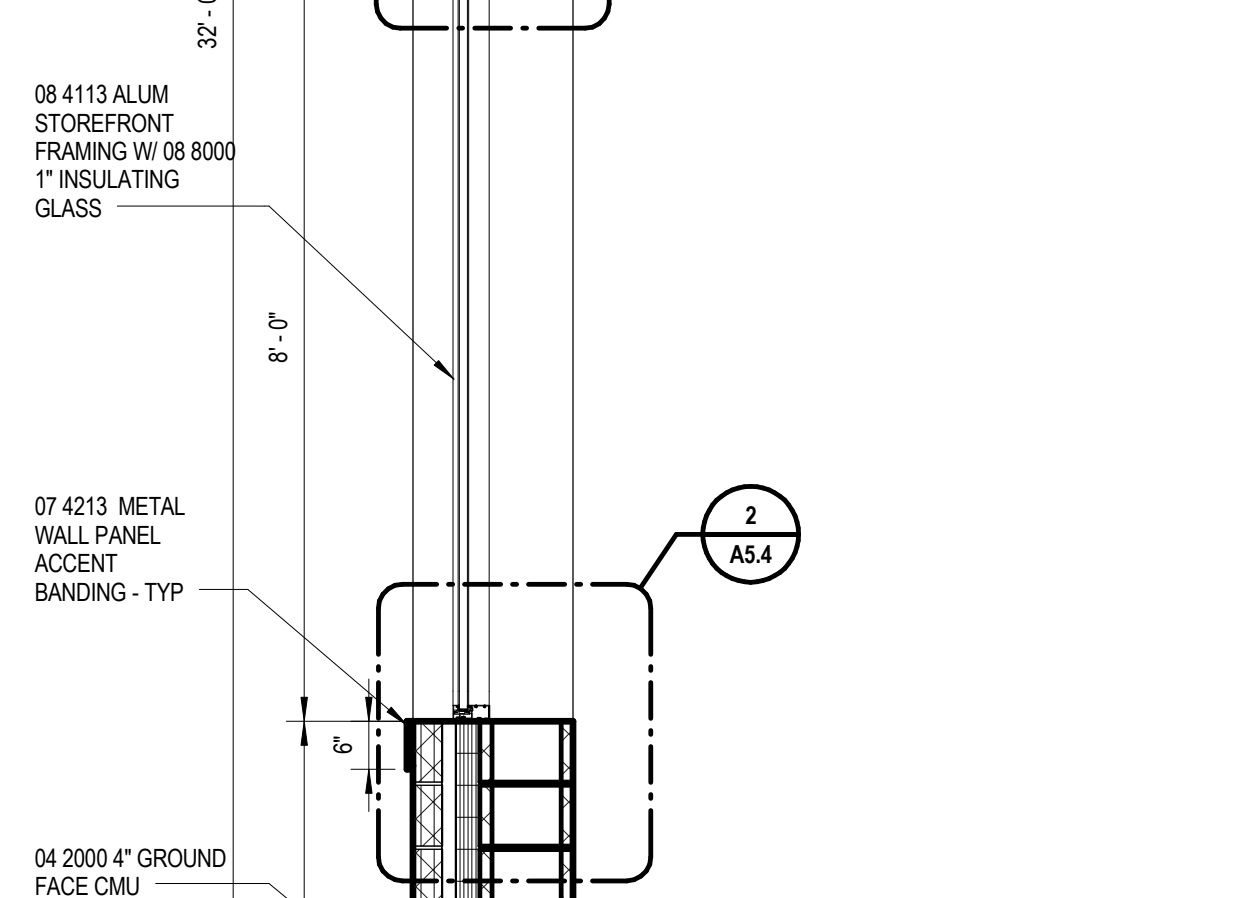


2 SILL DETAIL
1" = 1'-0"

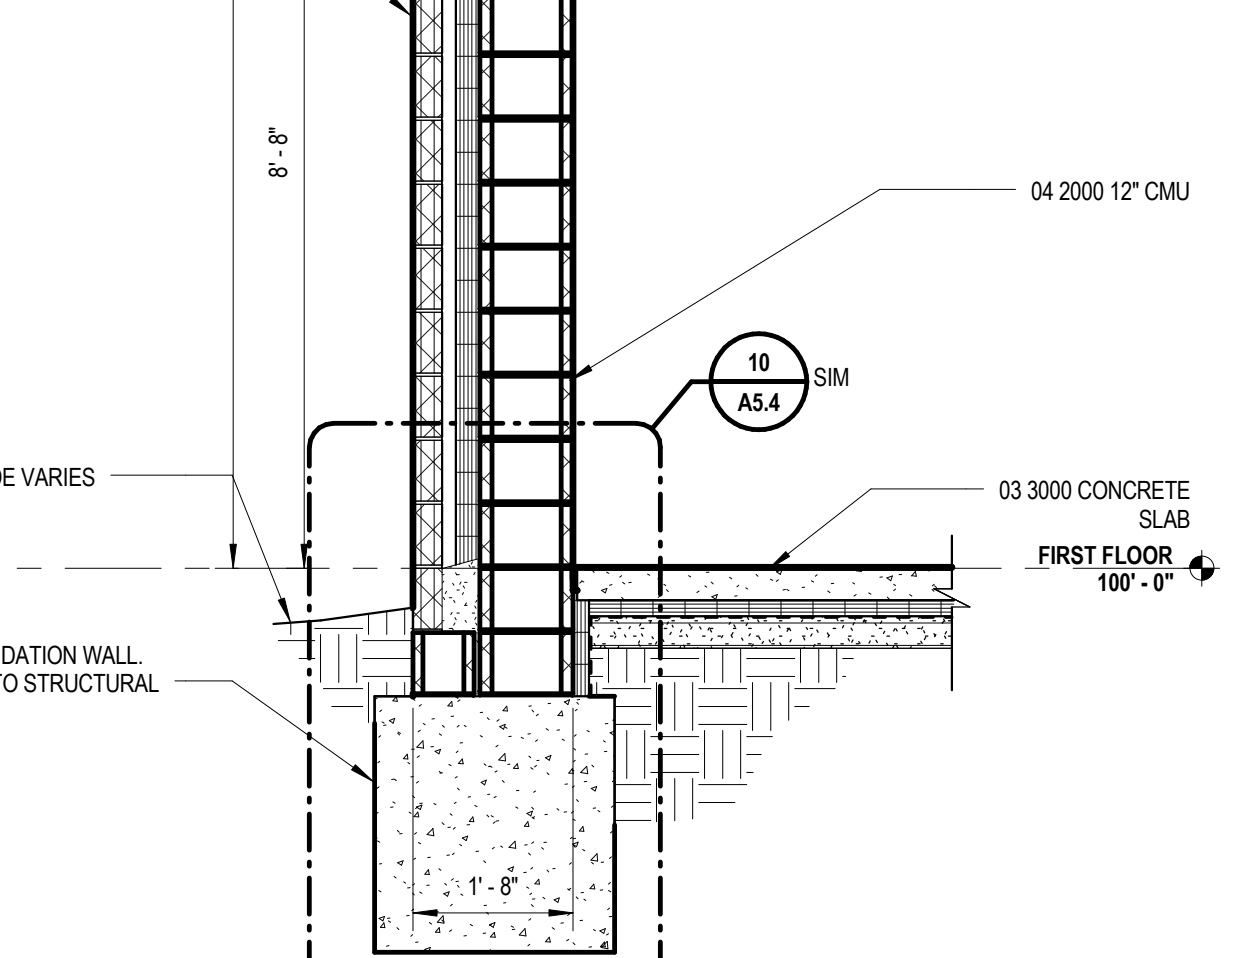


1 SILL DETAIL
1" = 1'-0"

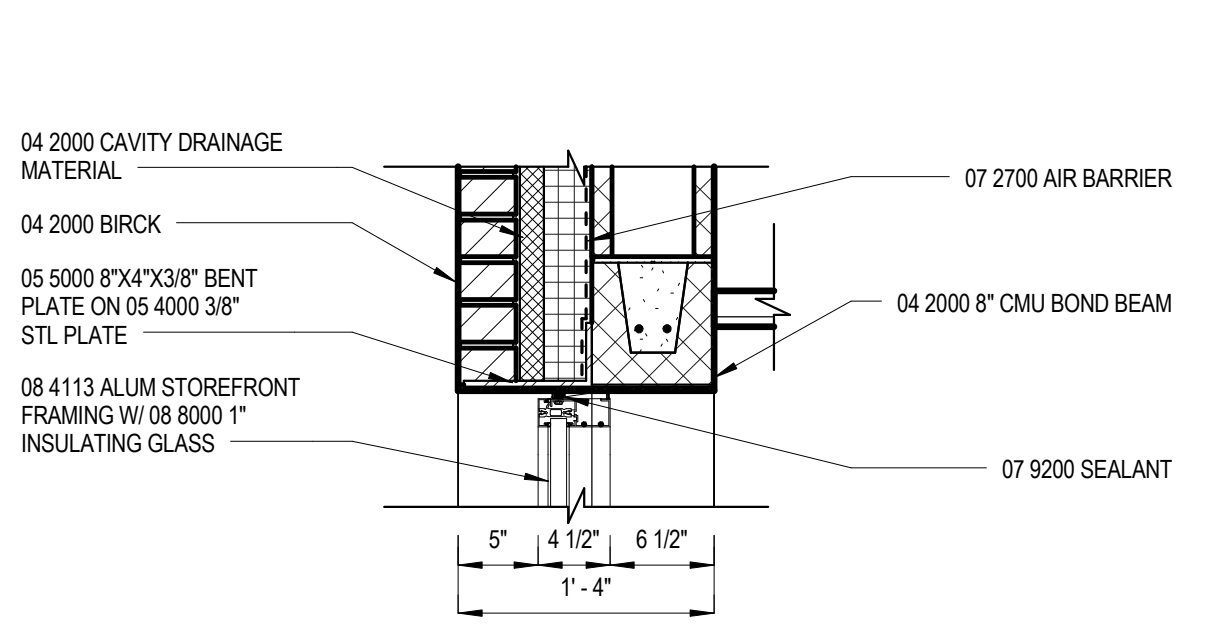


8 HEAD DETAIL
1" = 1'-0"

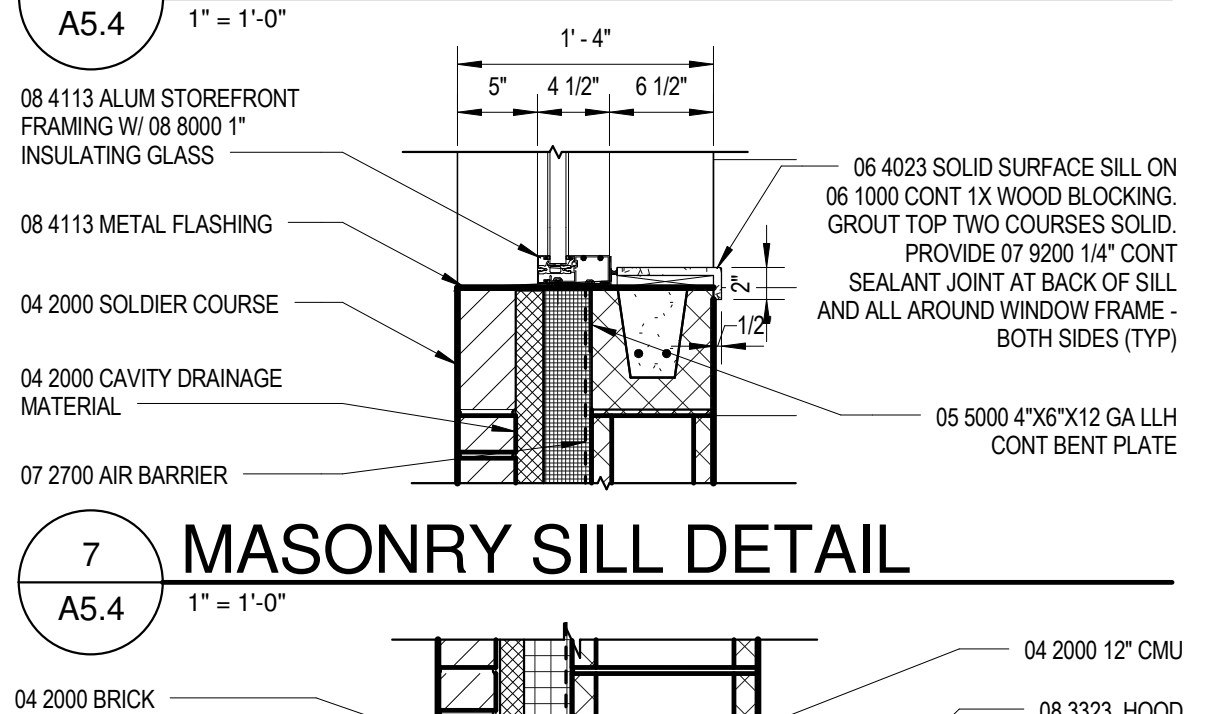


7 HEAD DETAIL
1" = 1'-0"

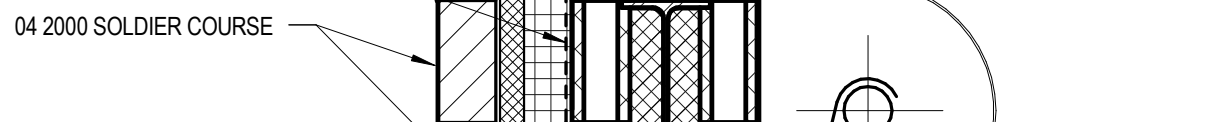


6 HEAD DETAIL
1" = 1'-0"

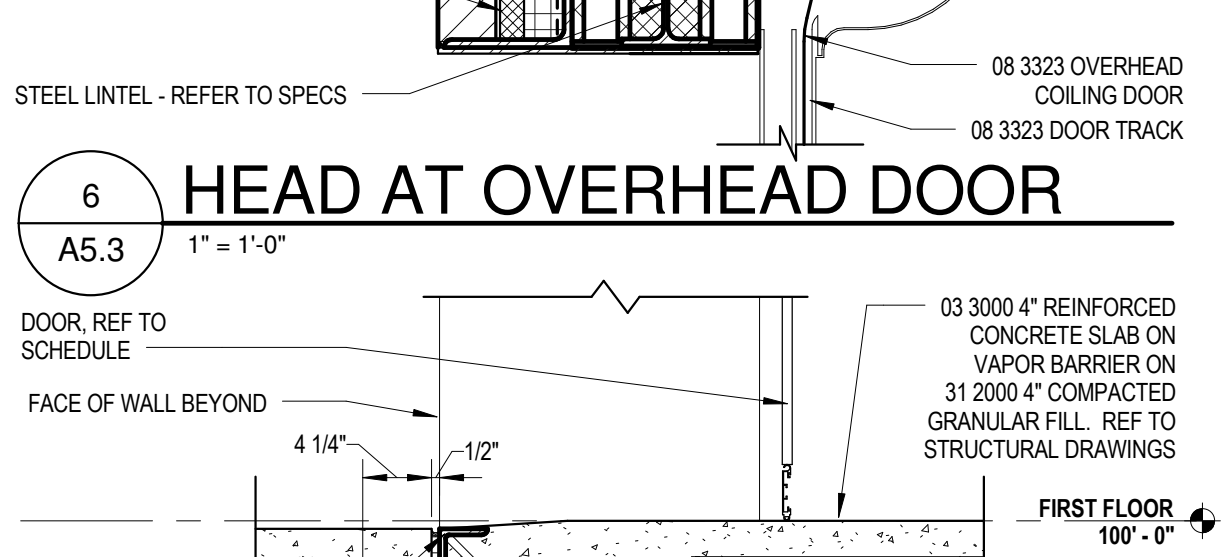


6 HEAD DETAIL
1" = 1'-0"

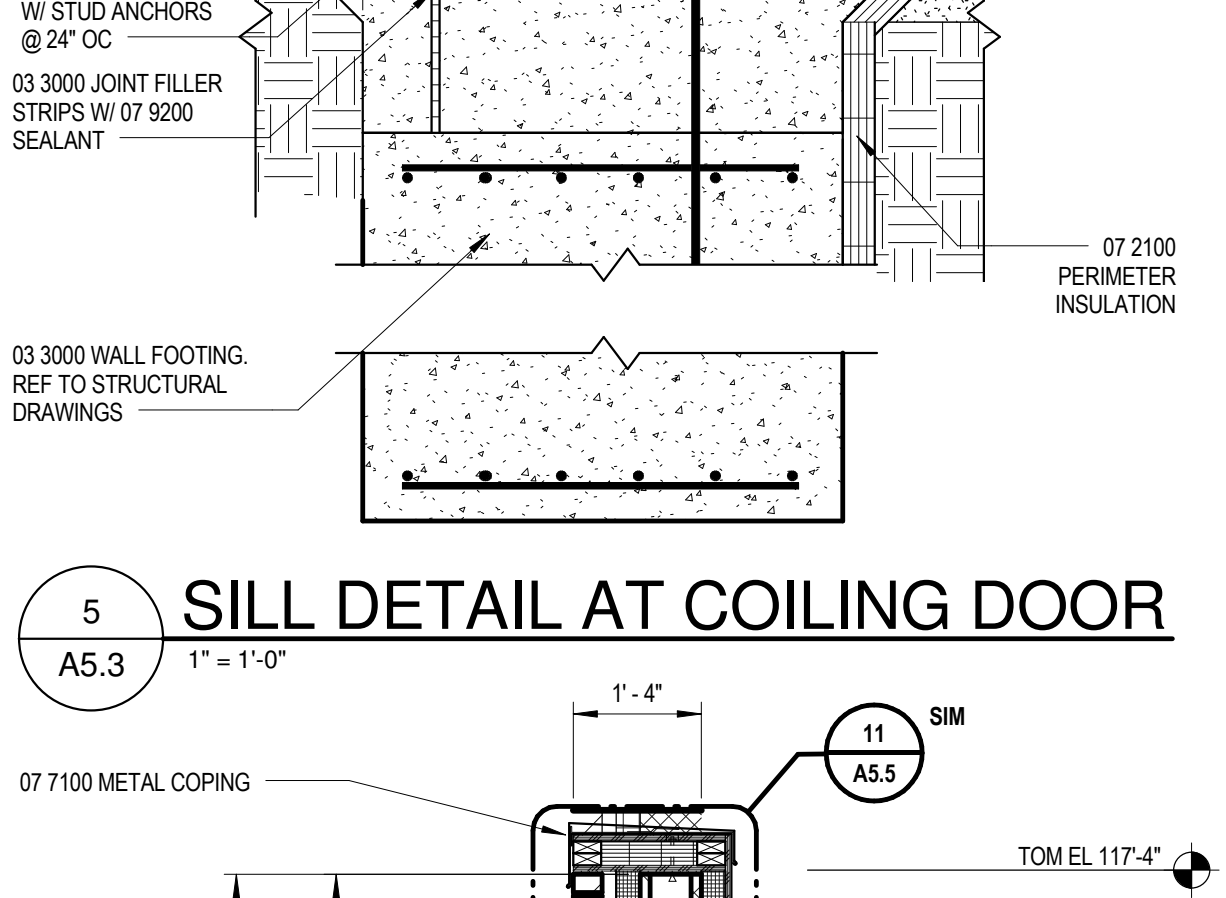


5 HEAD DETAIL
1" = 1'-0"

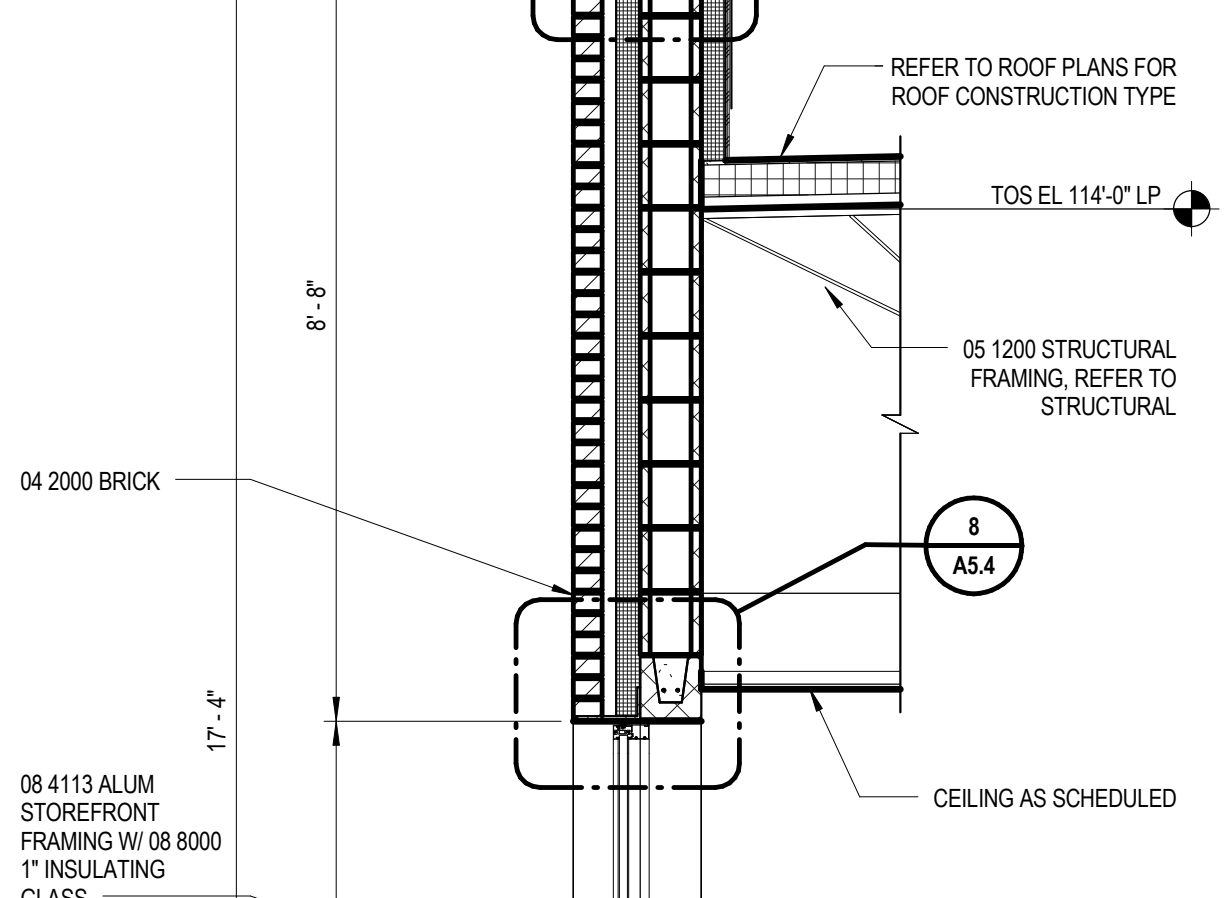


5 HEAD DETAIL
1" = 1'-0"

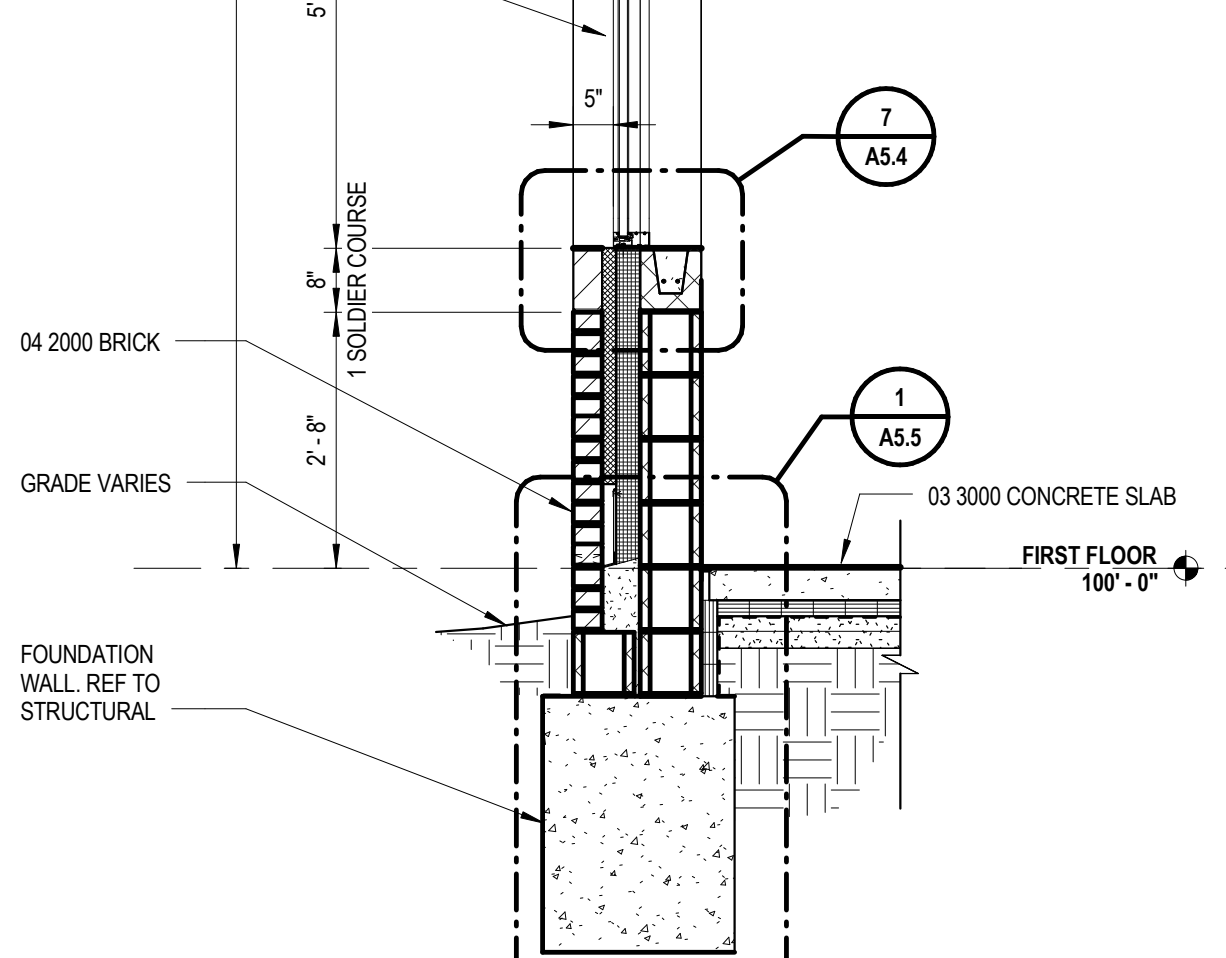

4 HEAD DETAIL
1" = 1'-0"

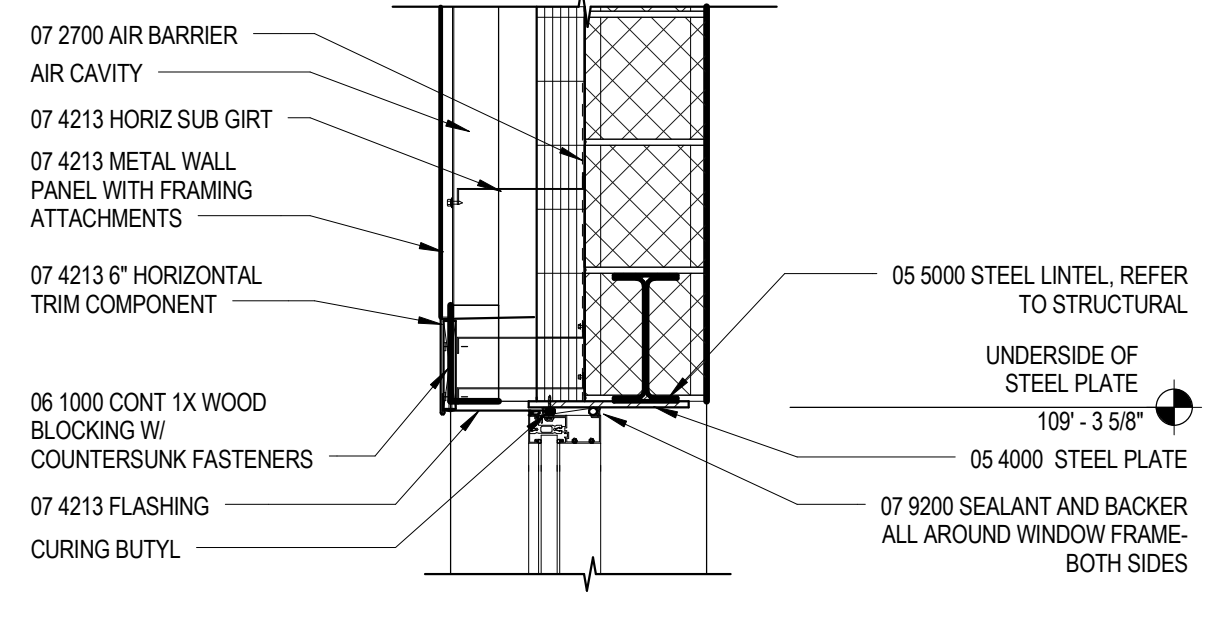


11 HEAD DETAIL
1" = 1'-0"

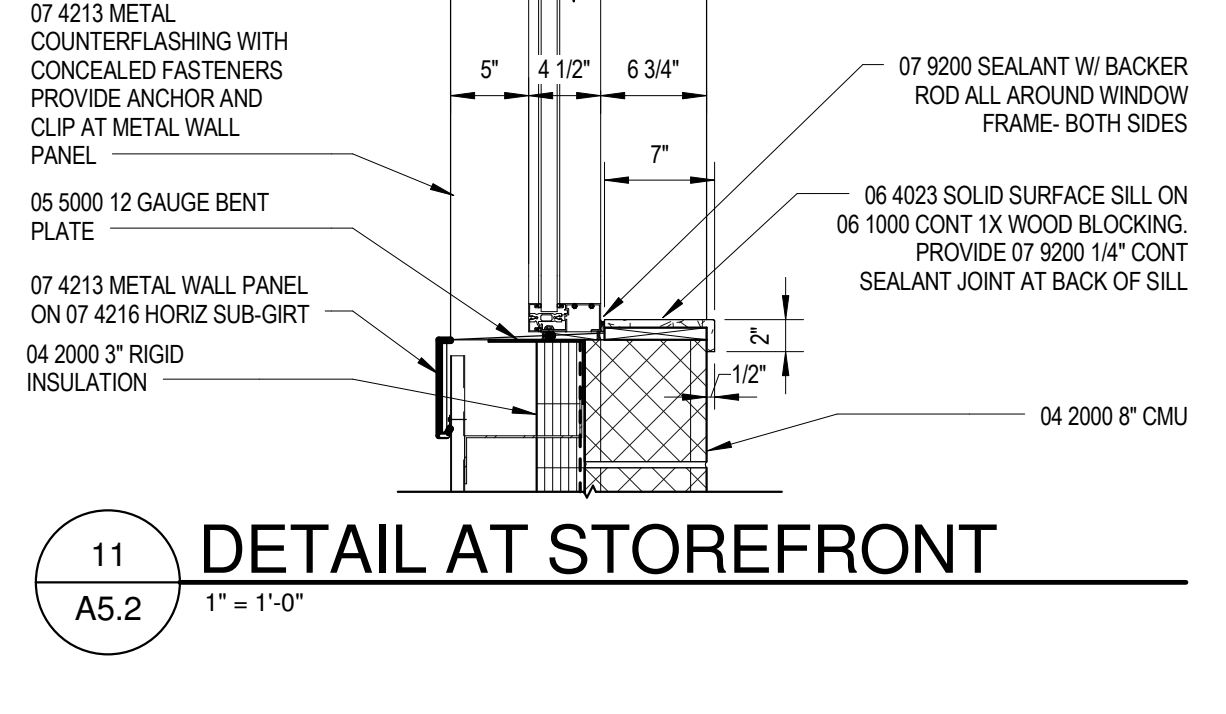


11 HEAD DETAIL
1" = 1'-0"




11 HEAD DETAIL
1" = 1'-0"

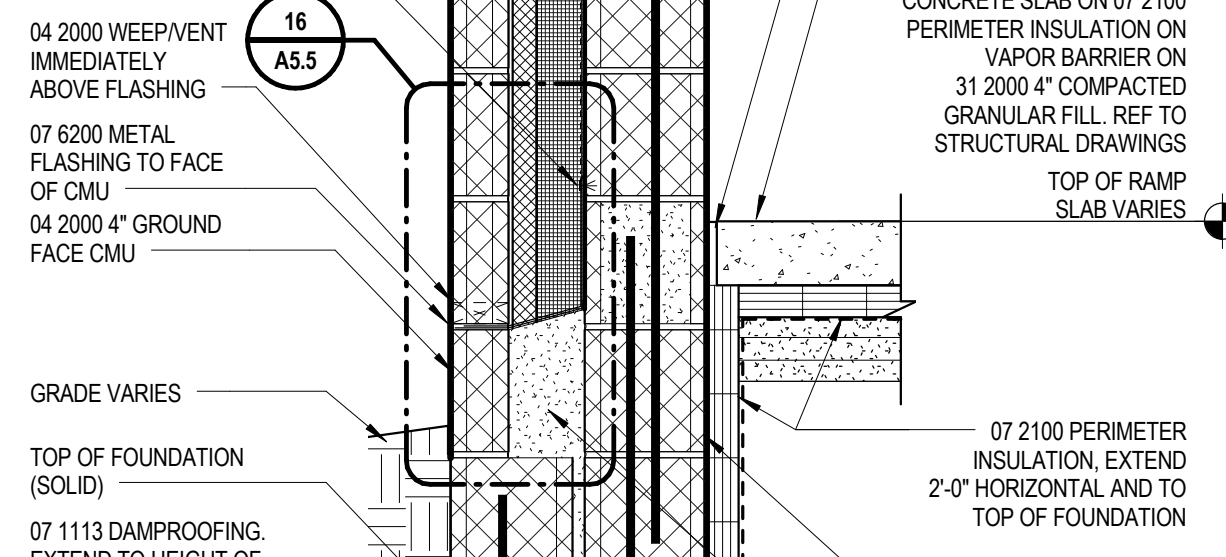


11 HEAD DETAIL
1" = 1'-0"

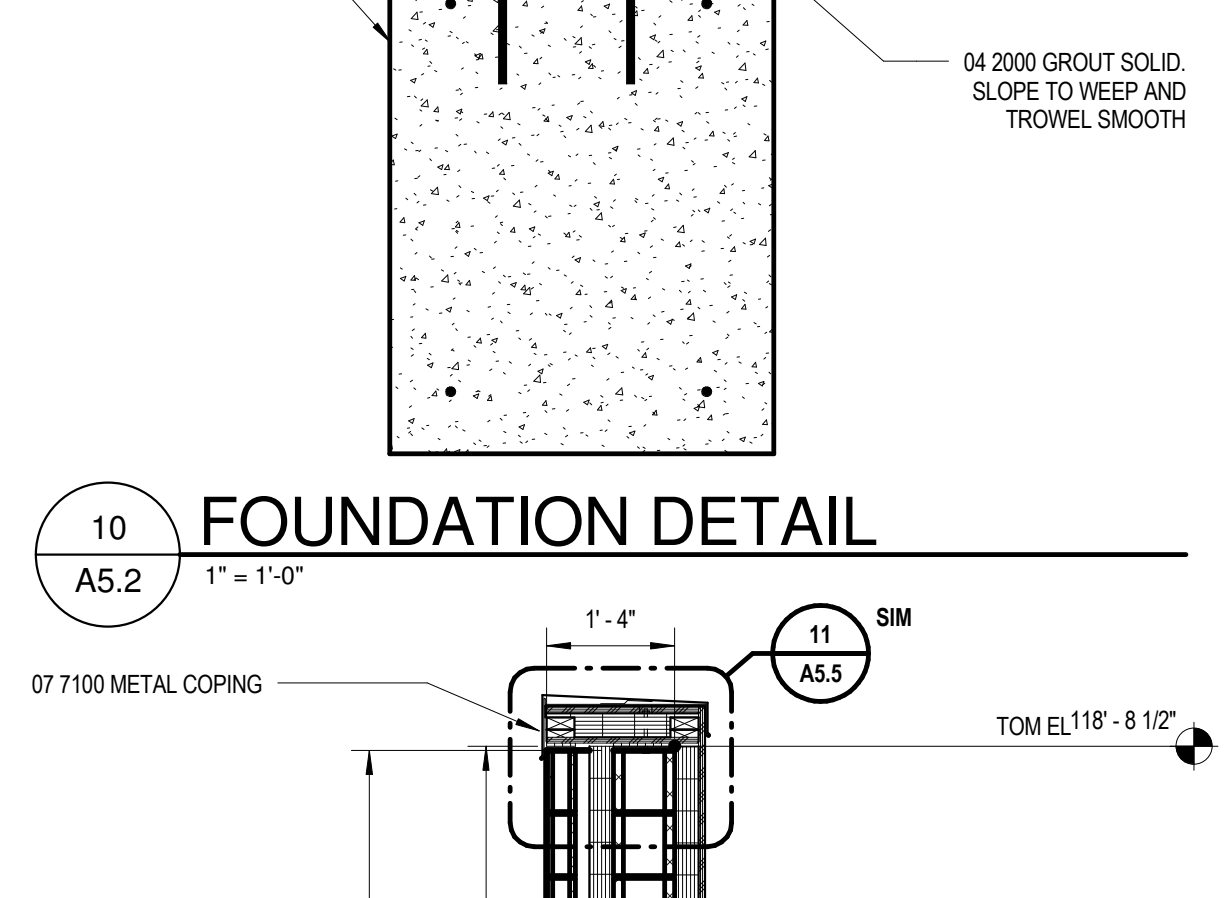


10 HEAD DETAIL
1" = 1'-0"

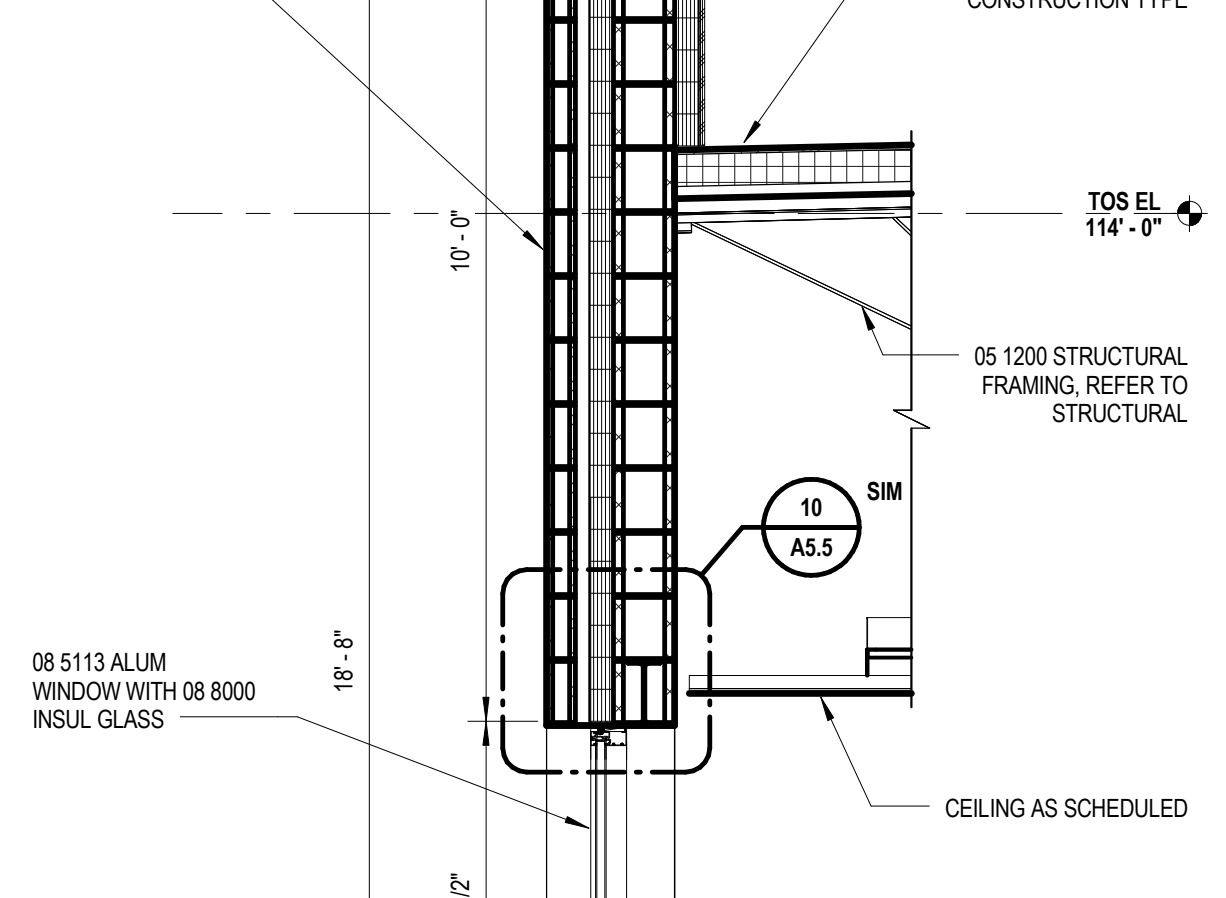


10 HEAD DETAIL
1" = 1'-0"

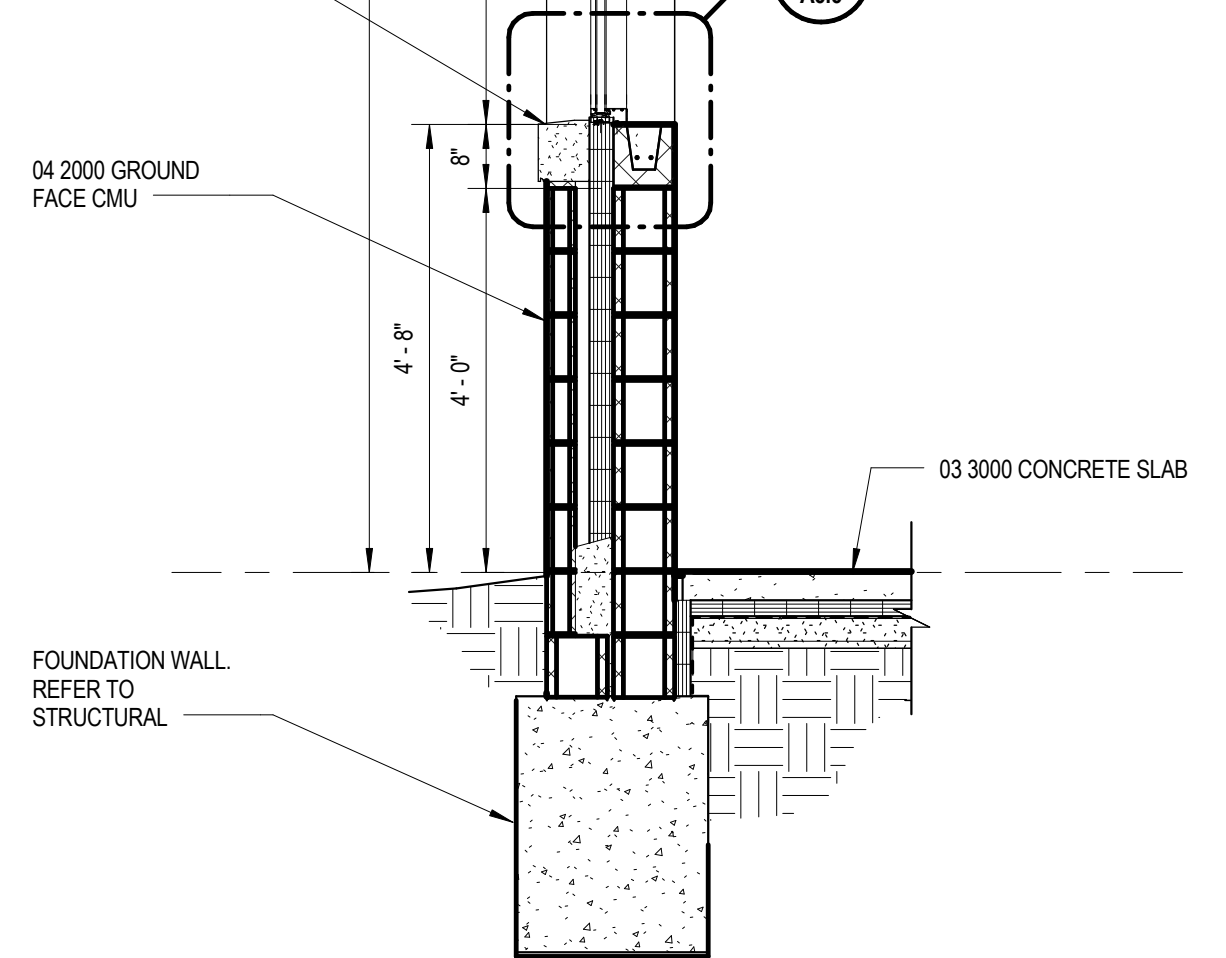

9 HEAD DETAIL
1" = 1'-0"

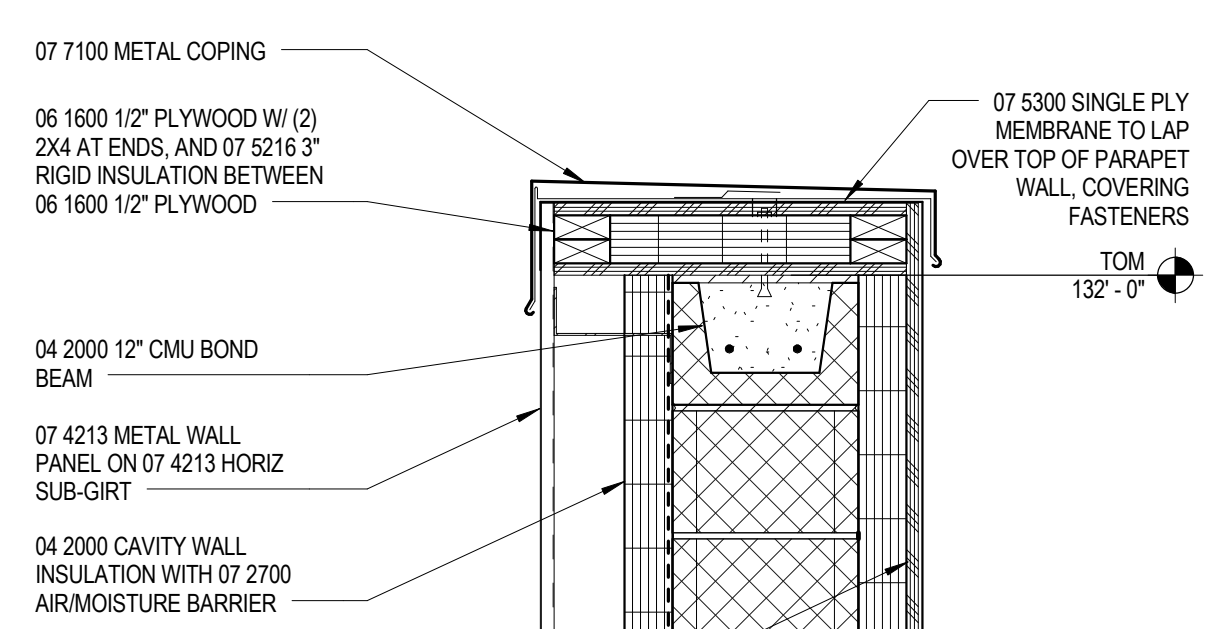


15 HEAD DETAIL
1" = 1'-0"

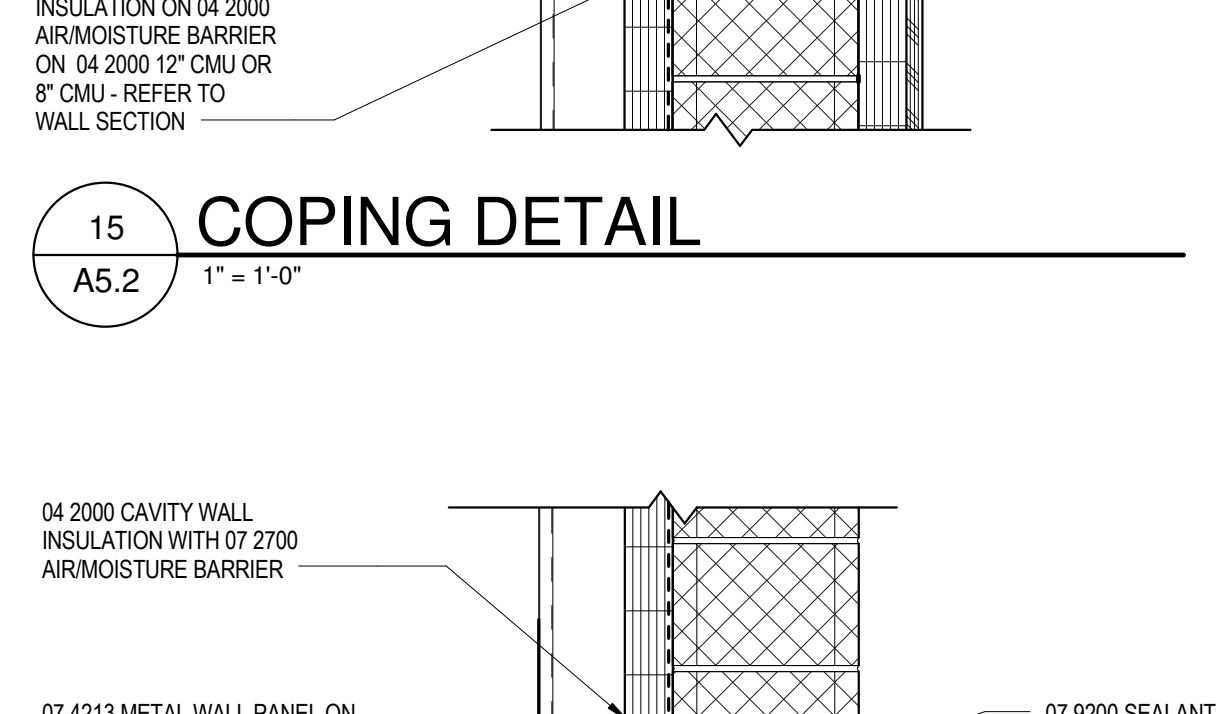


15 HEAD DETAIL
1" = 1'-0"




15 HEAD DETAIL
1" = 1'-0"

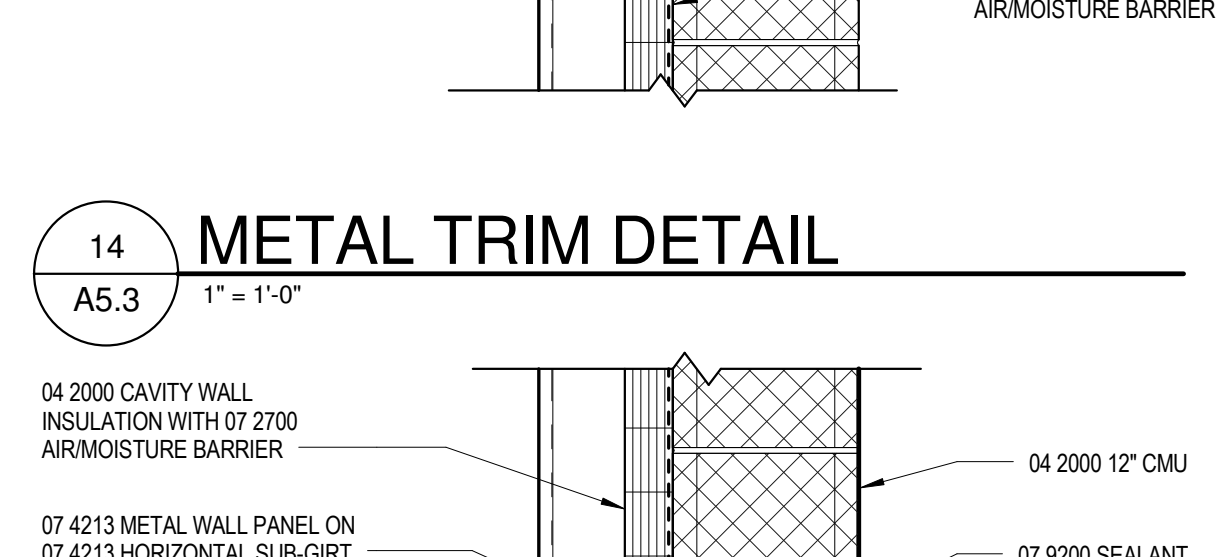


15 HEAD DETAIL
1" = 1'-0"

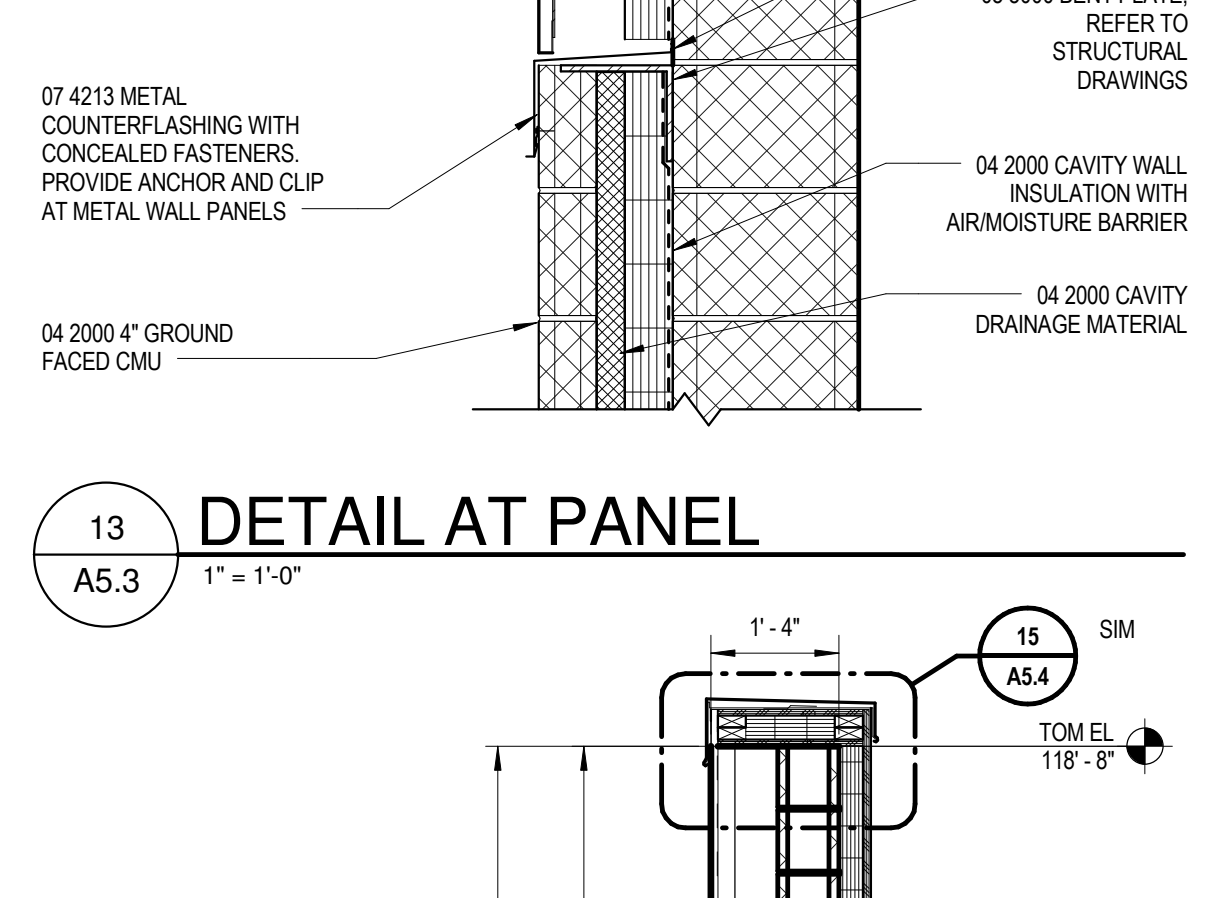


15 HEAD DETAIL
1" = 1'-0"

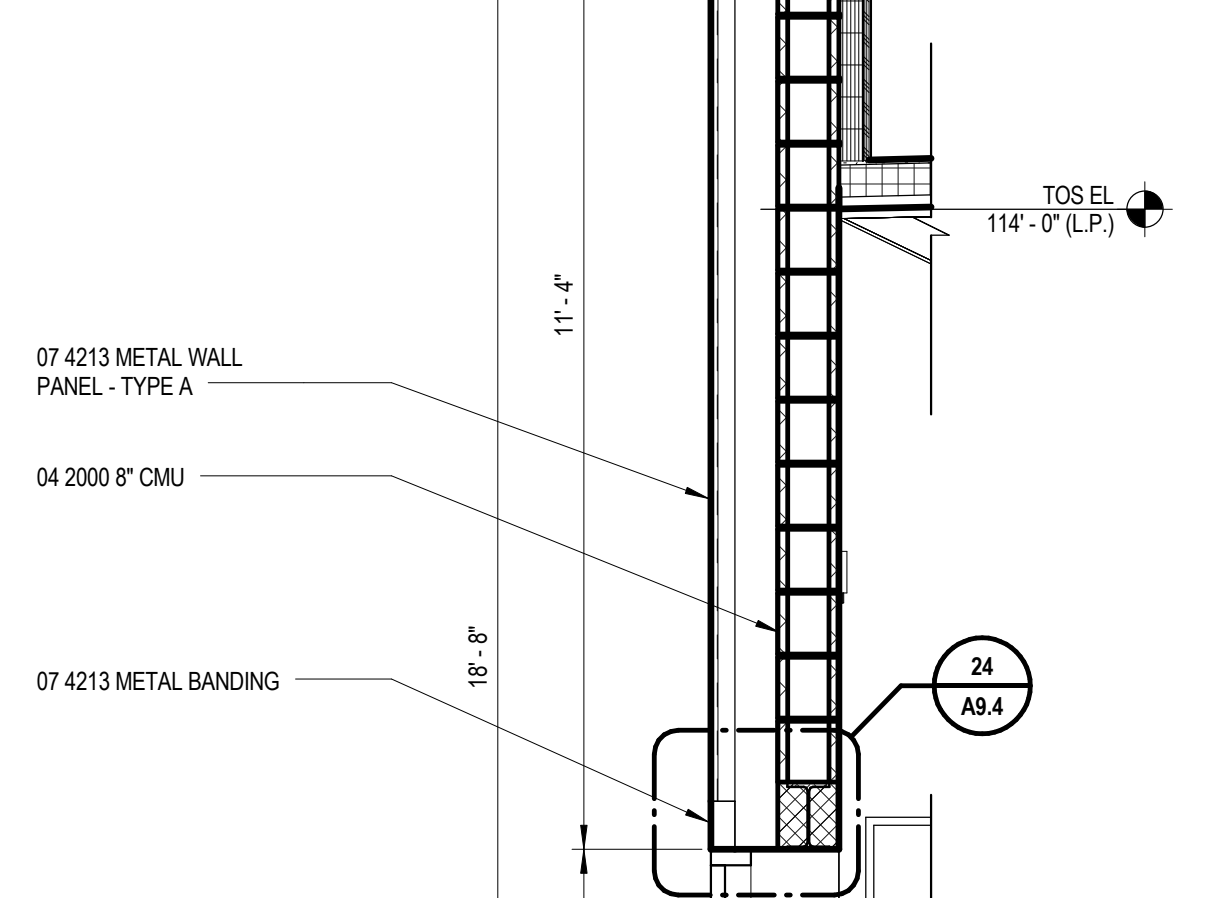


15 HEAD DETAIL
1" = 1'-0"

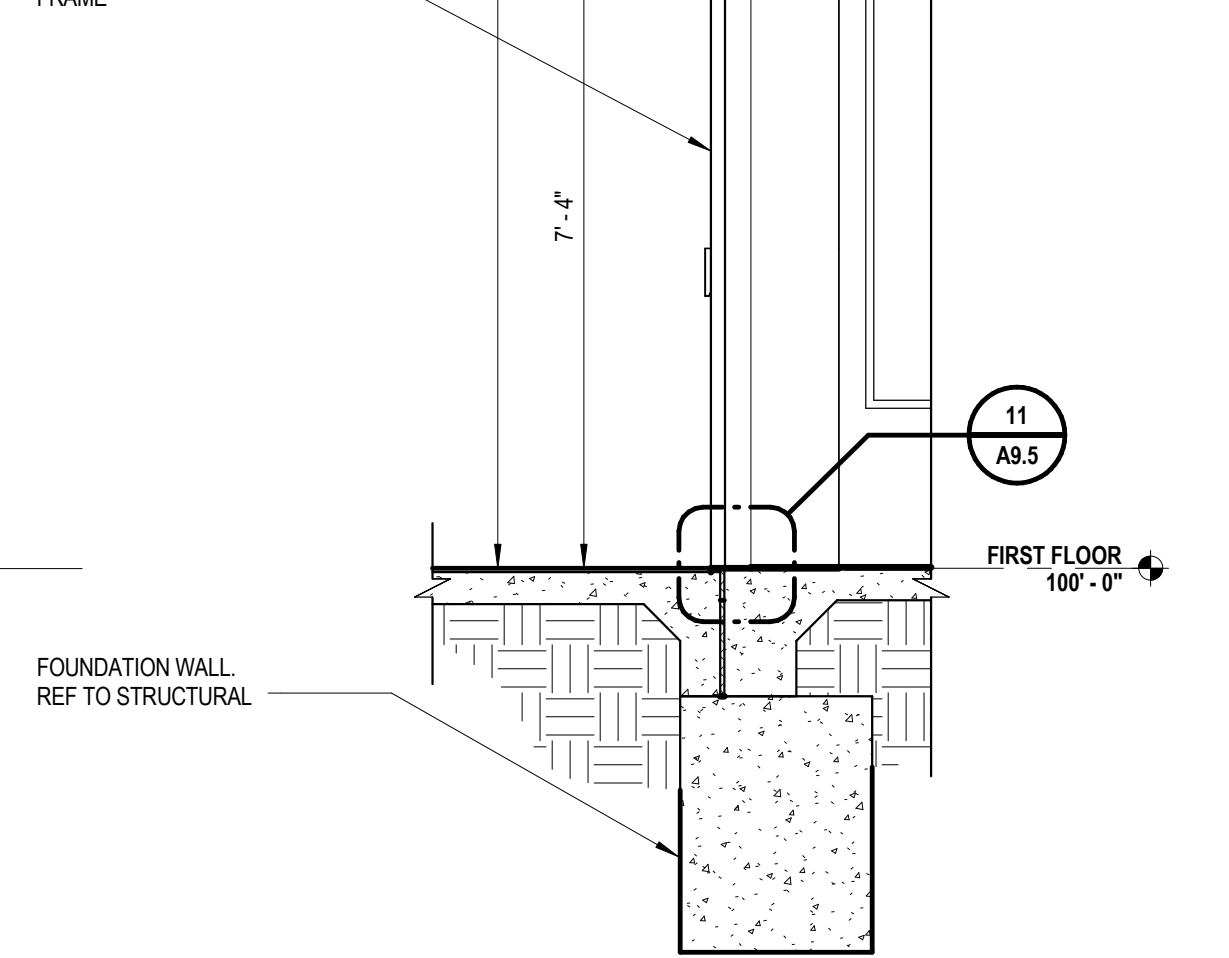

12 HEAD DETAIL
1" = 1'-0"

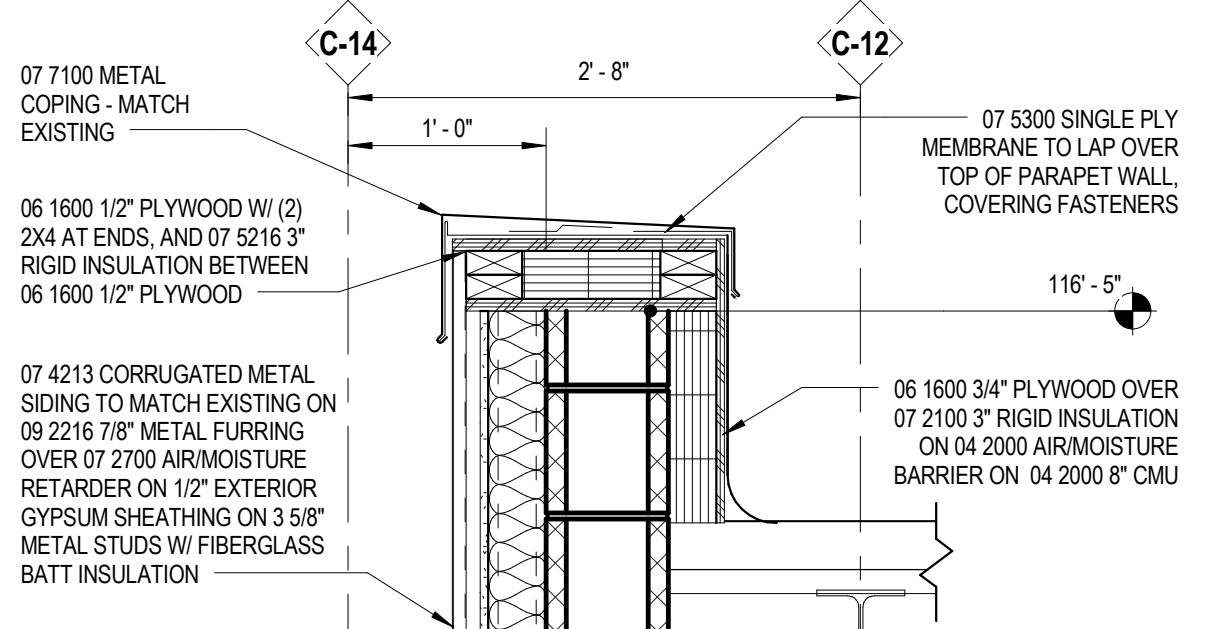


19 HEAD DETAIL
1" = 1'-0"

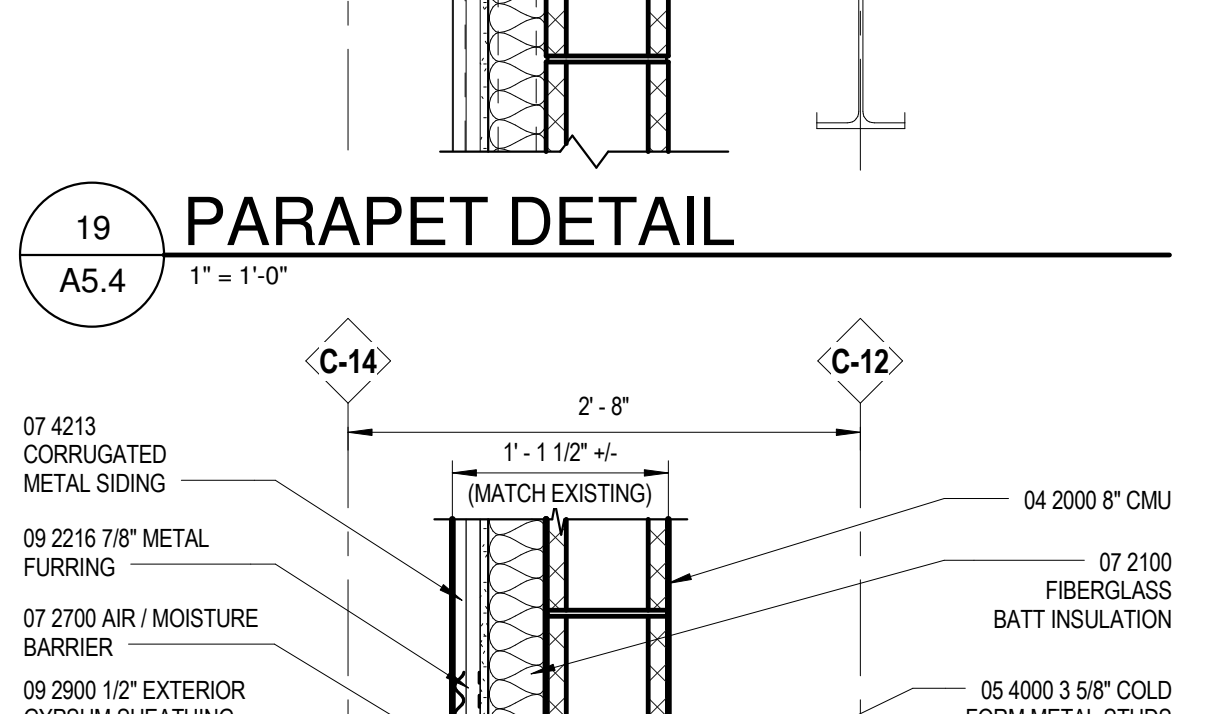


19 HEAD DETAIL
1" = 1'-0"




19 HEAD DETAIL
1" = 1'-0"

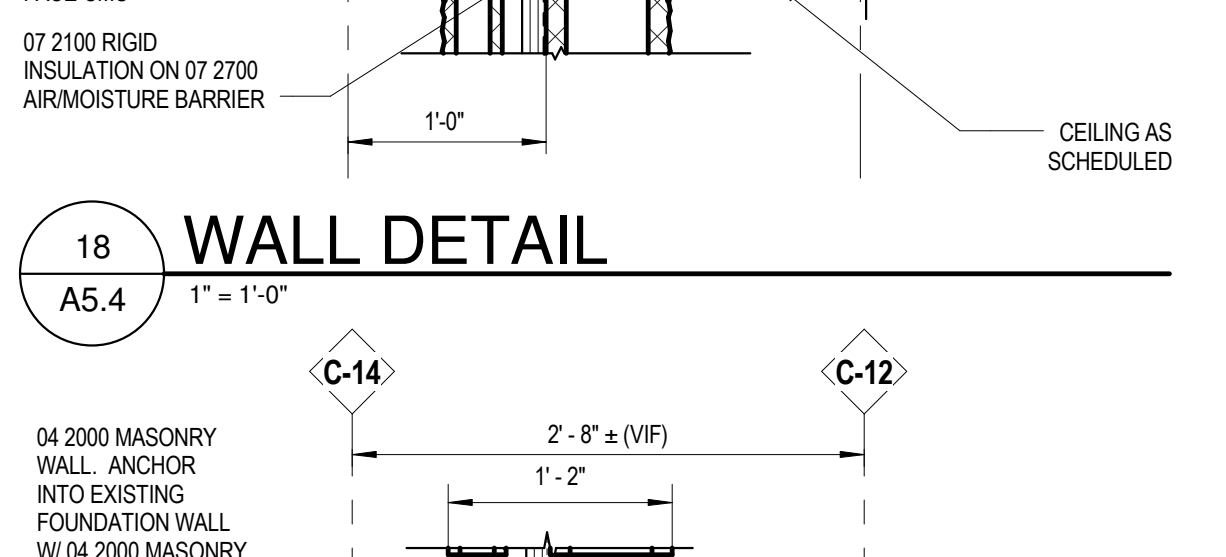


19 HEAD DETAIL
1" = 1'-0"

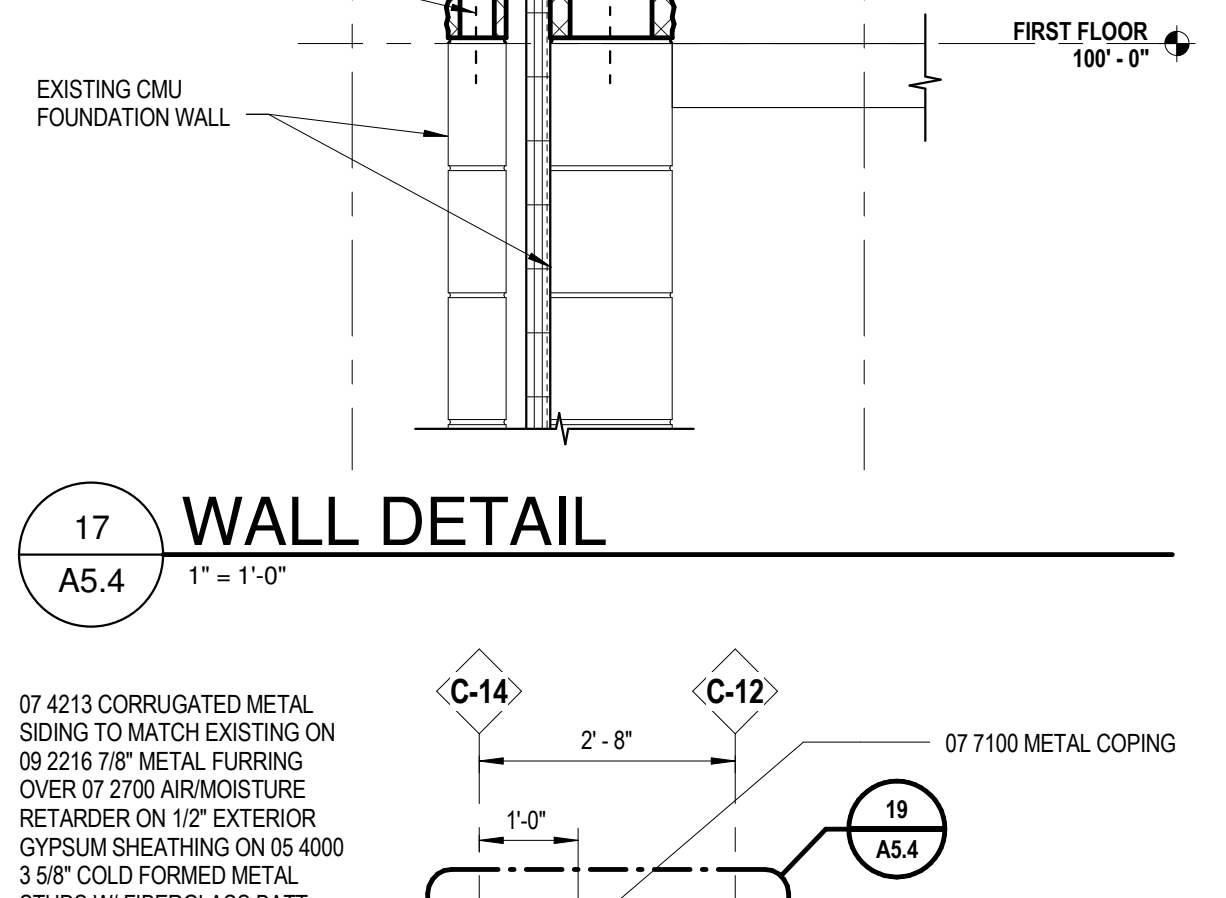





















19 HEAD DETAIL
1" = 1'-0"

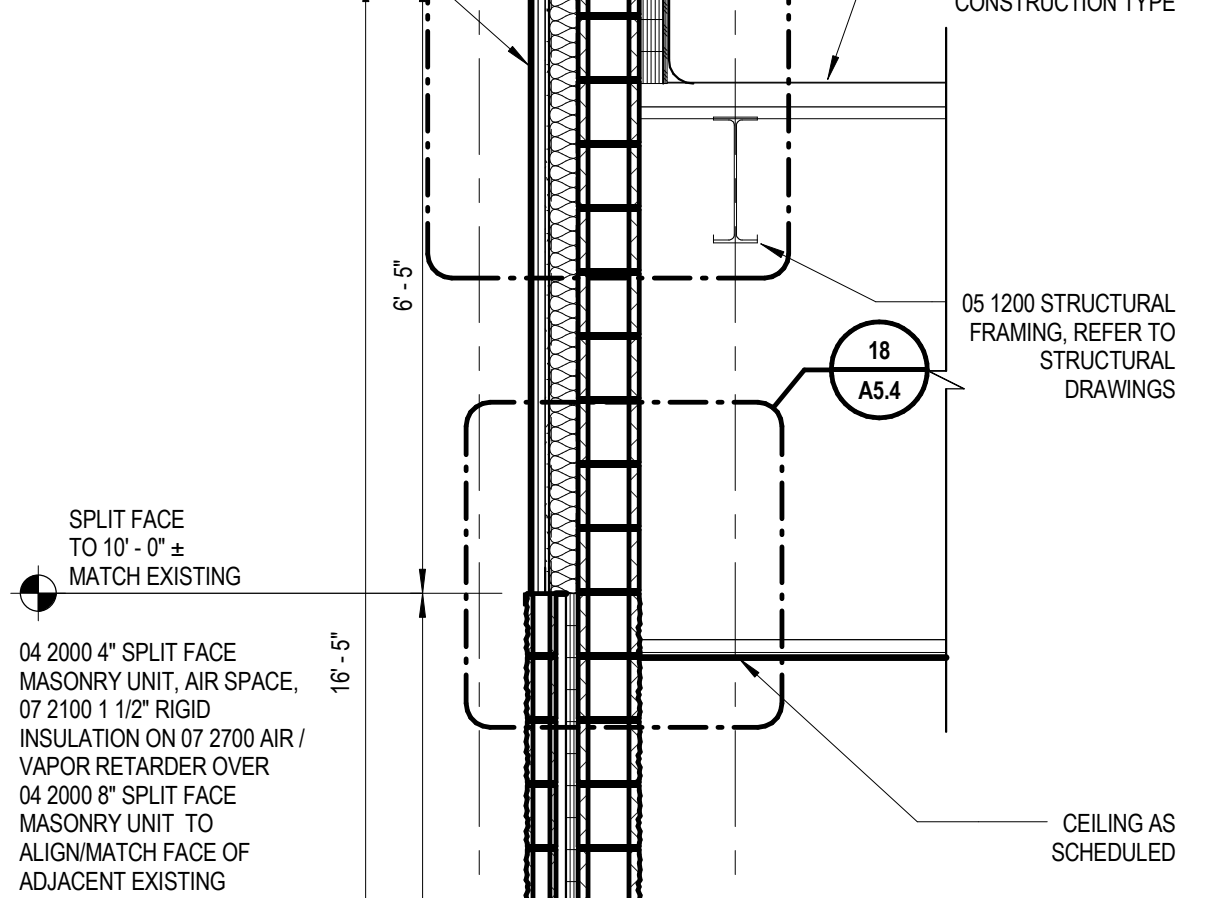

19 HEAD DETAIL
1" = 1'-0"

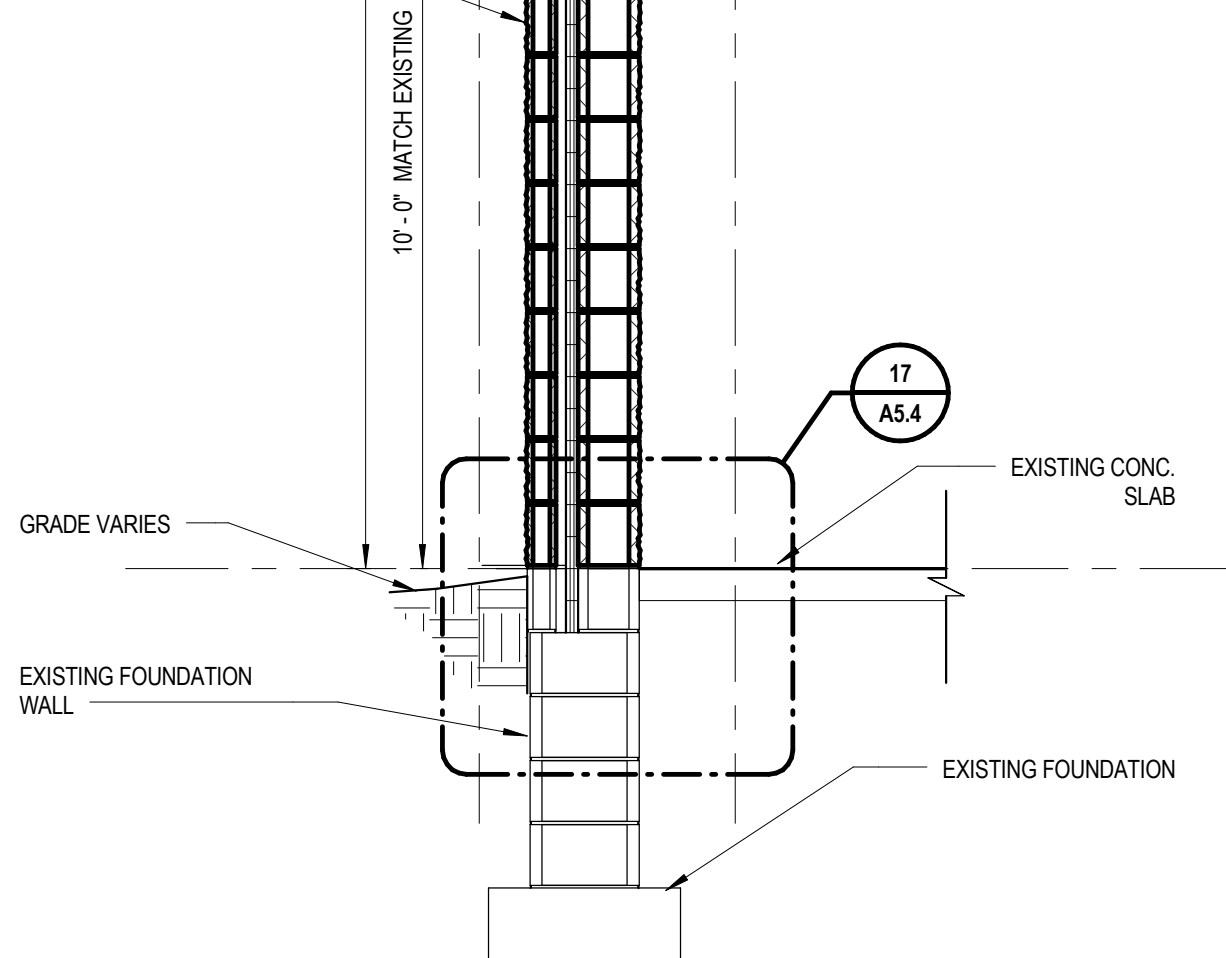

16 HEAD DETAIL
1" = 1'-0"

     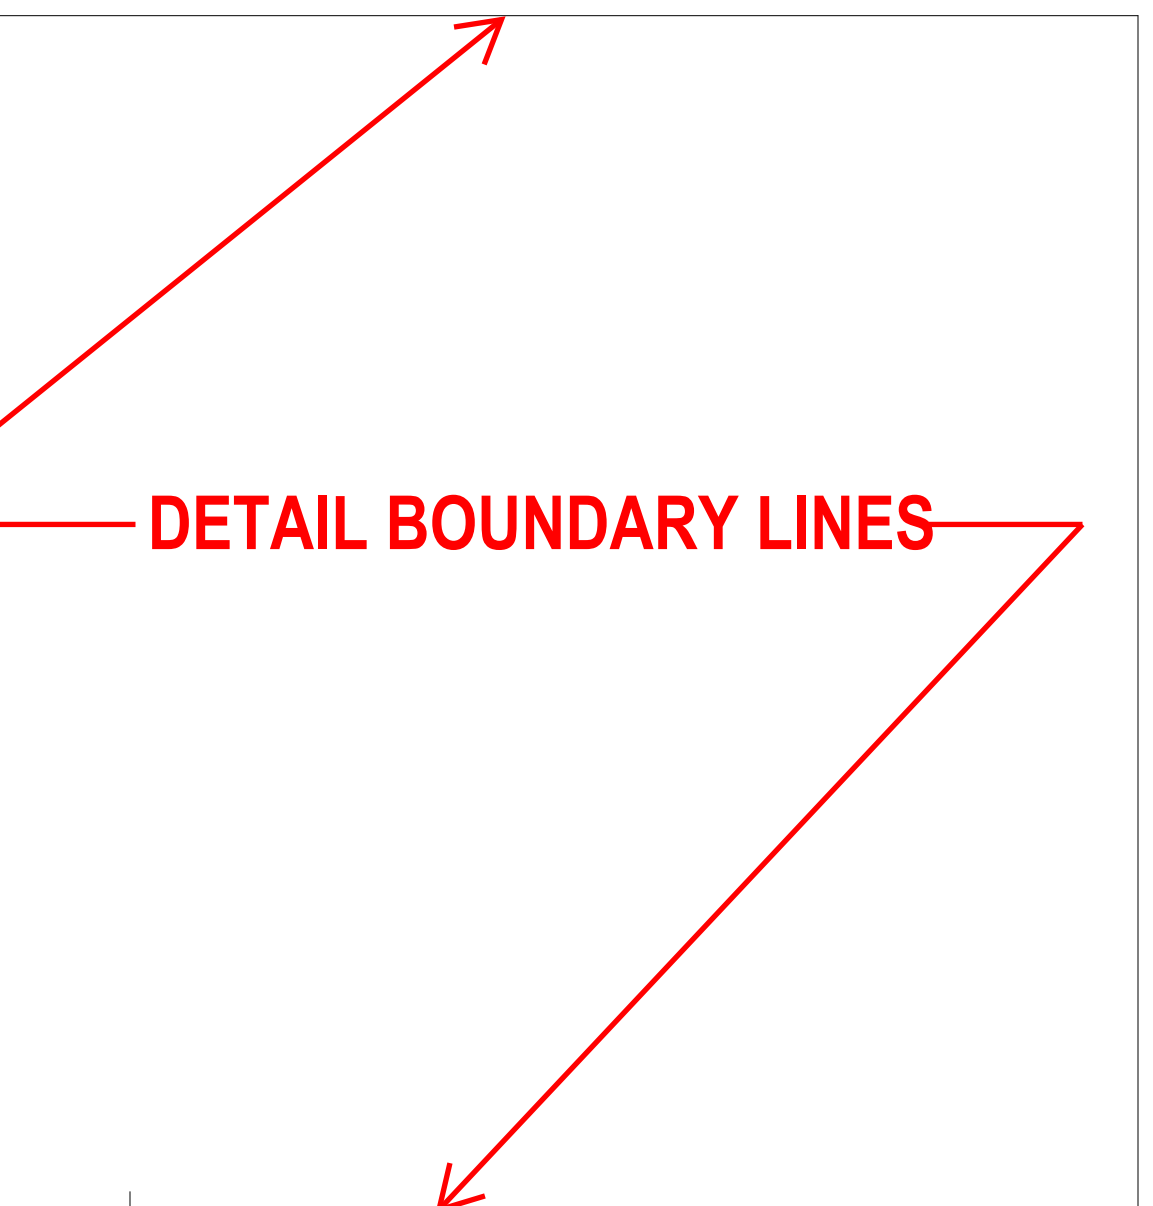  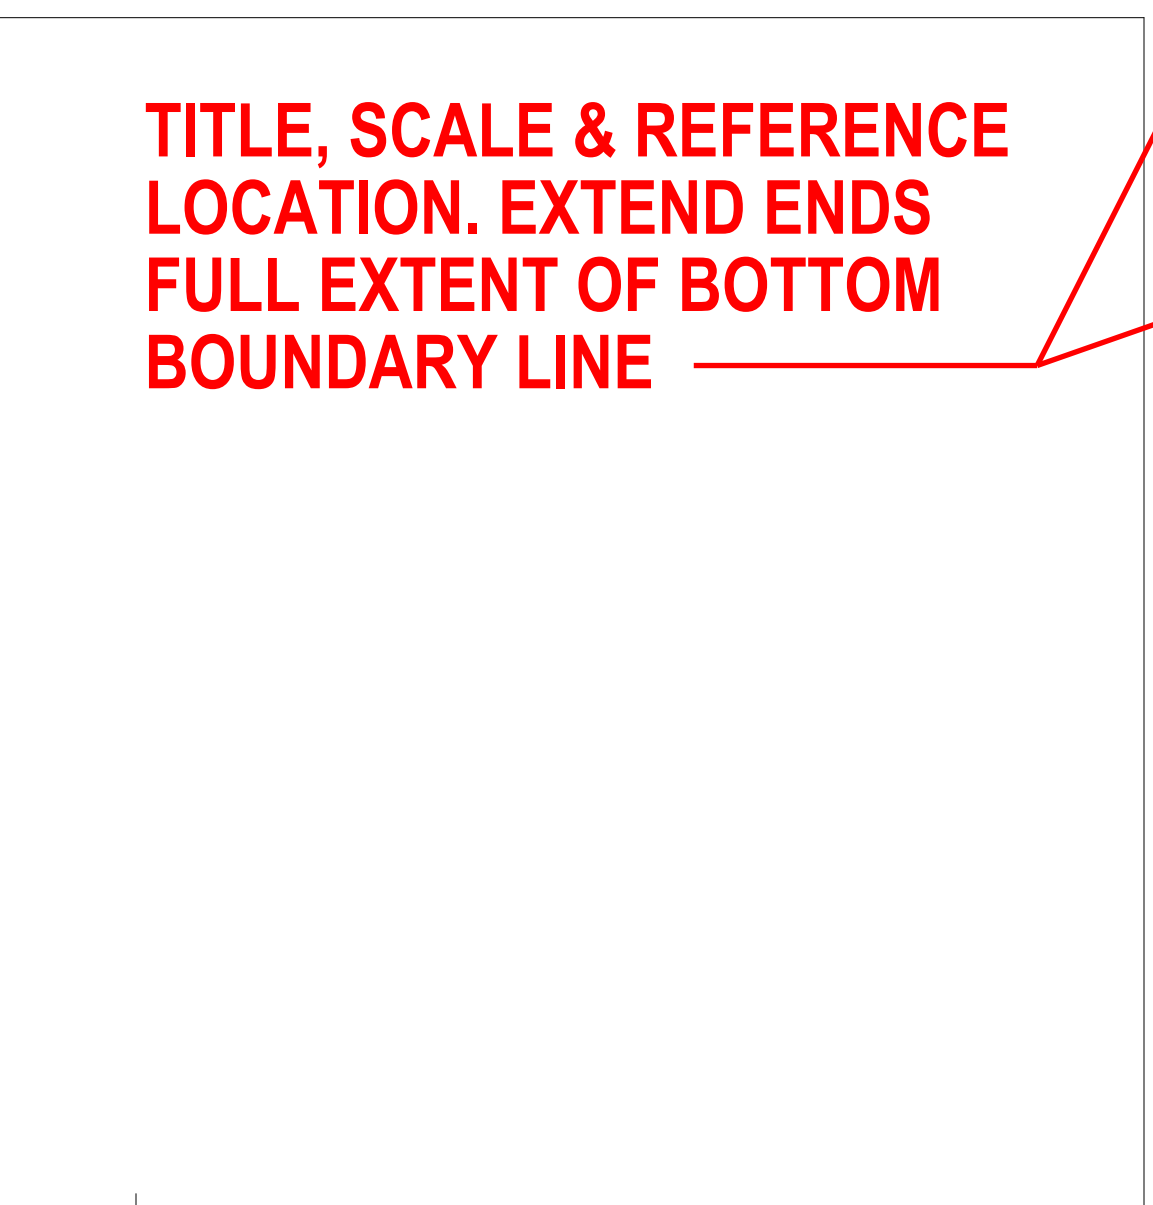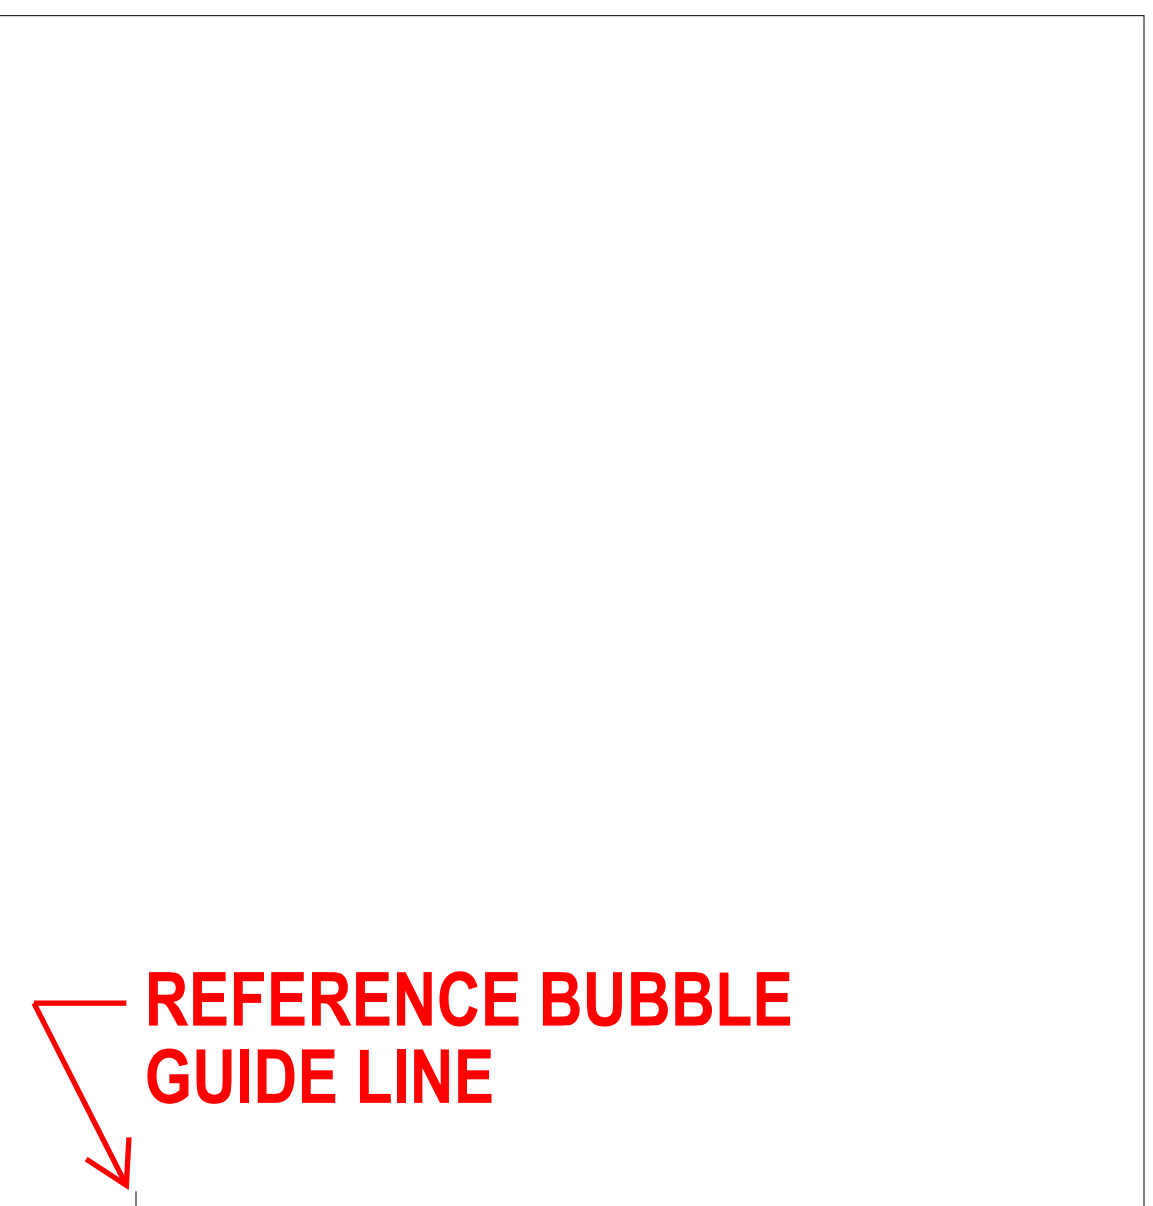  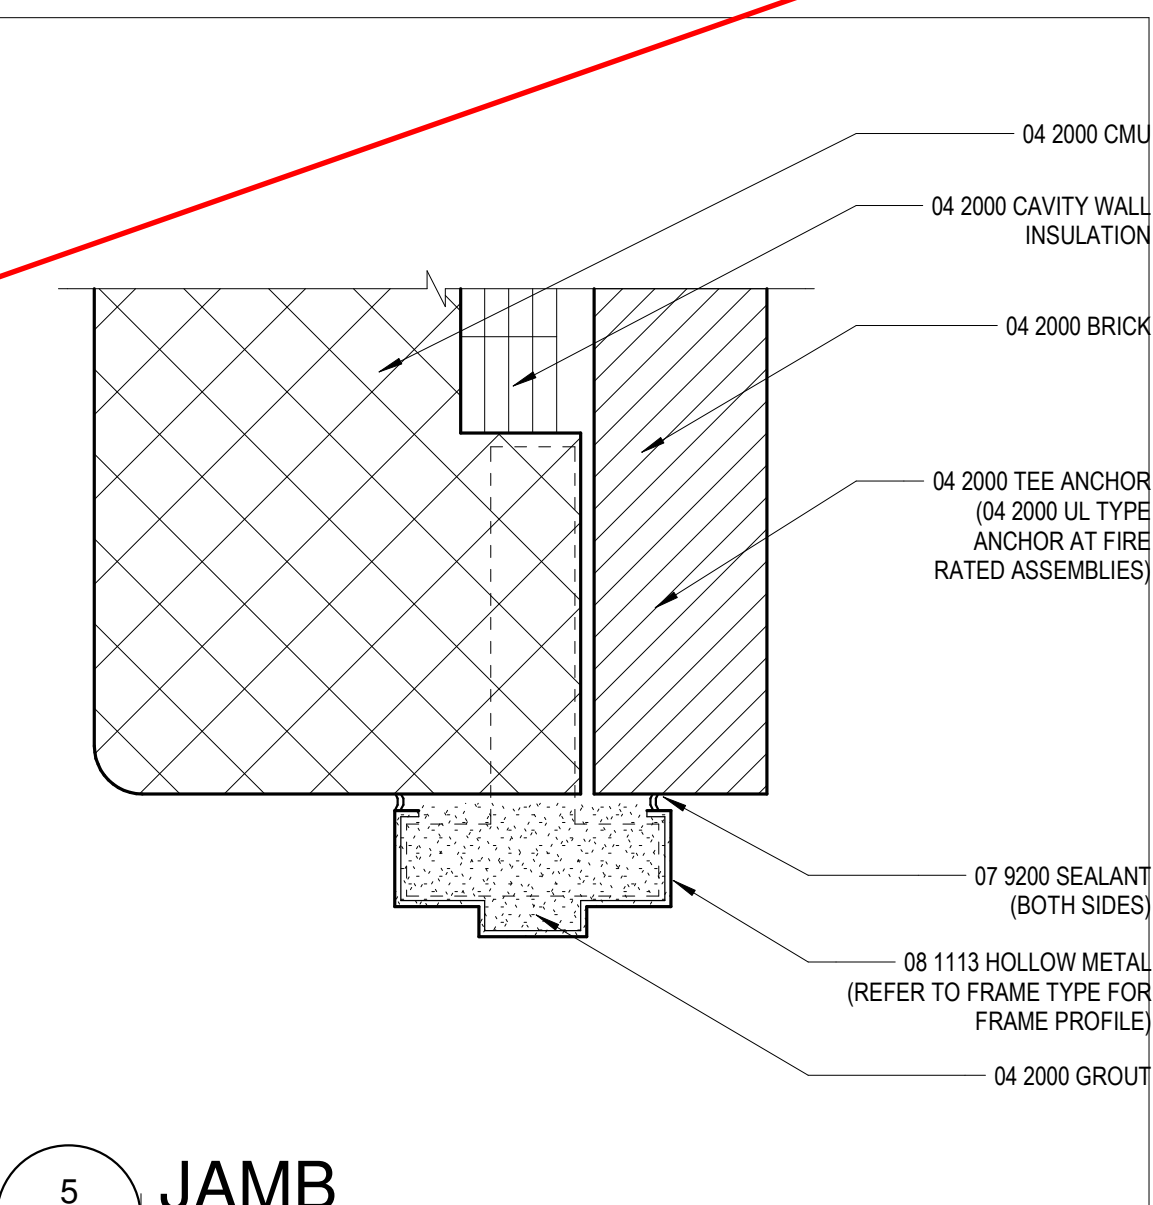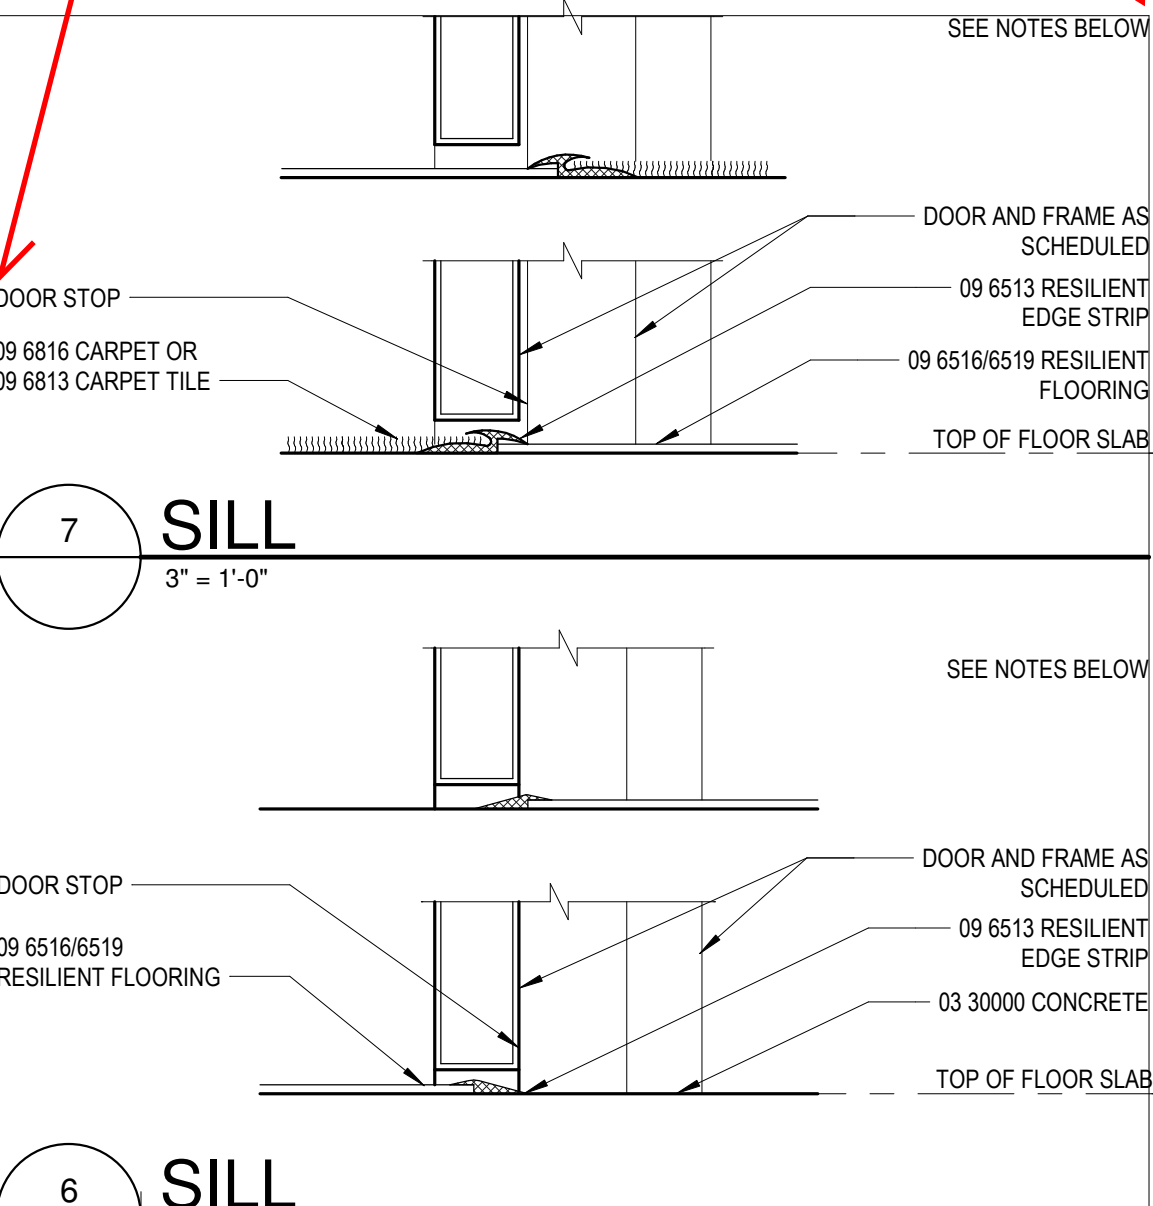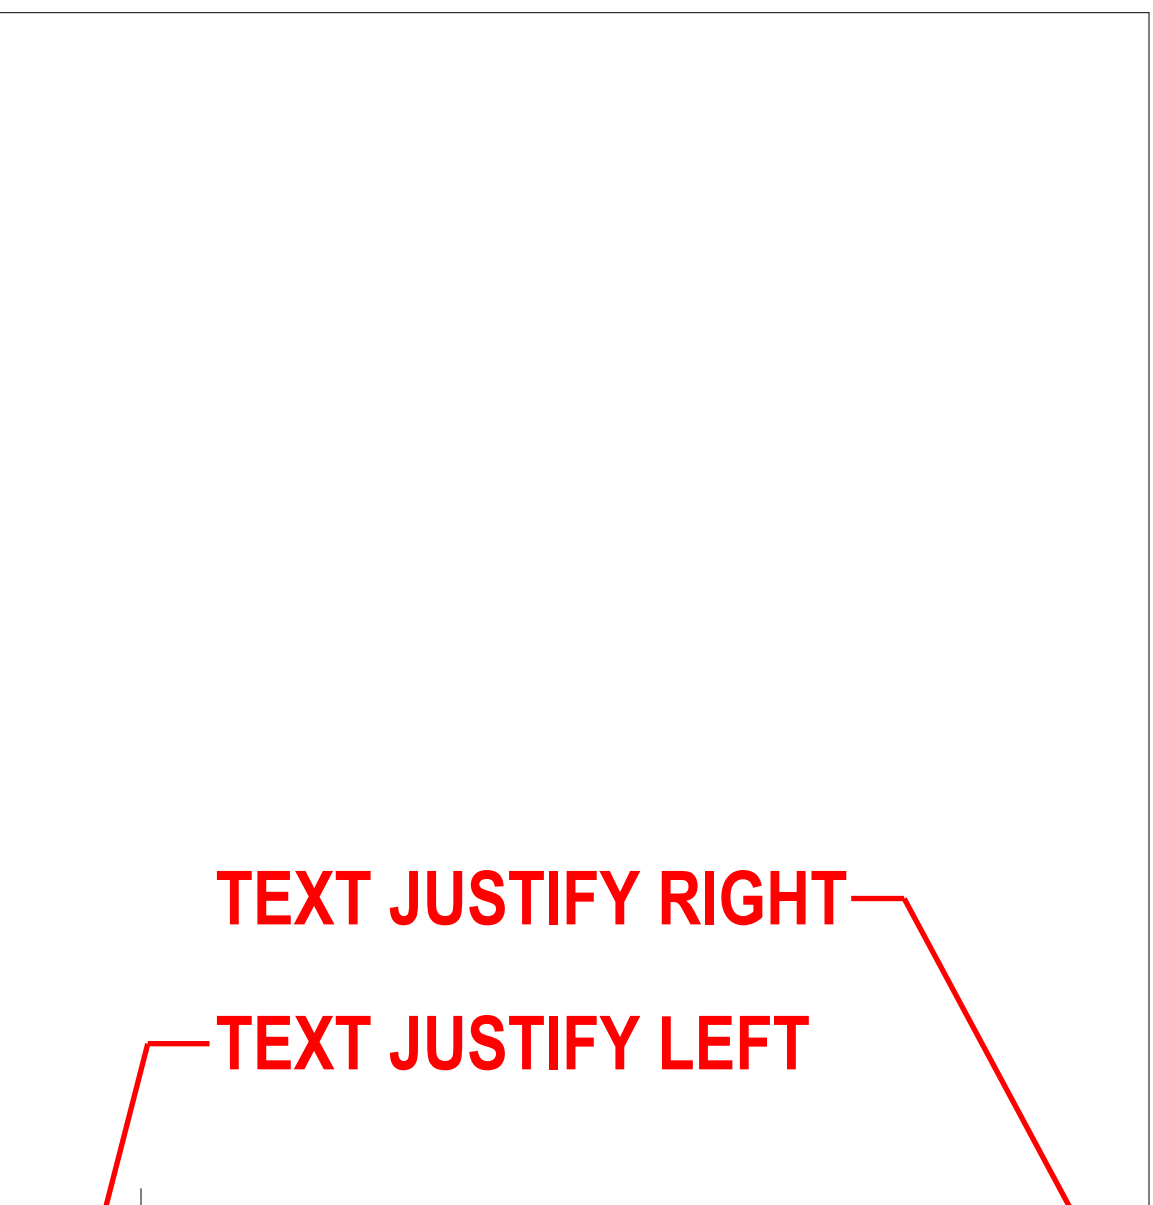 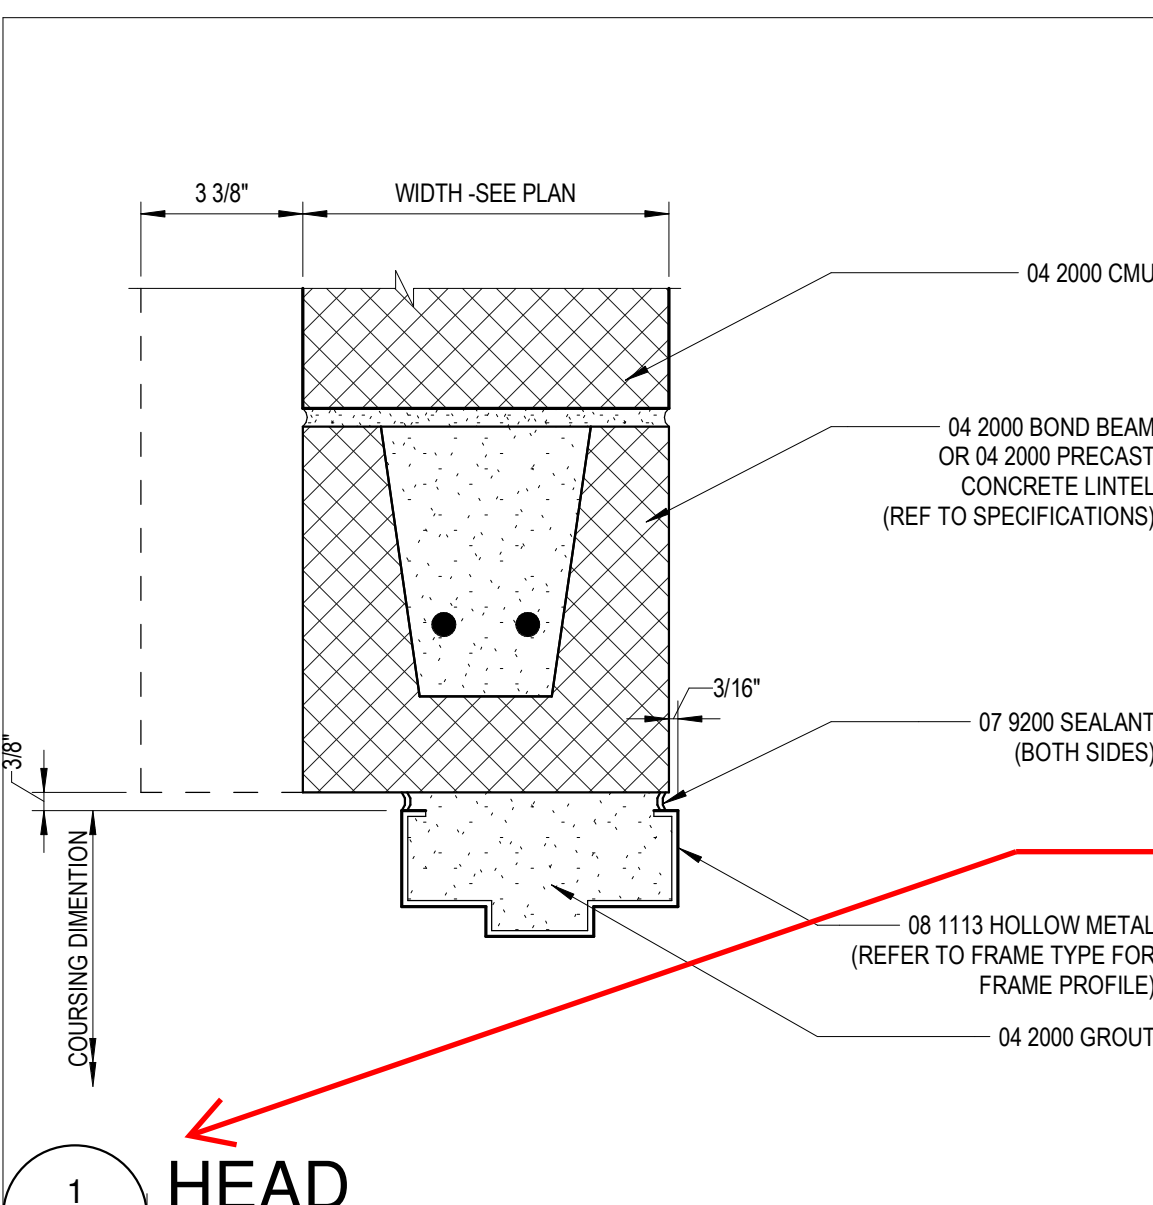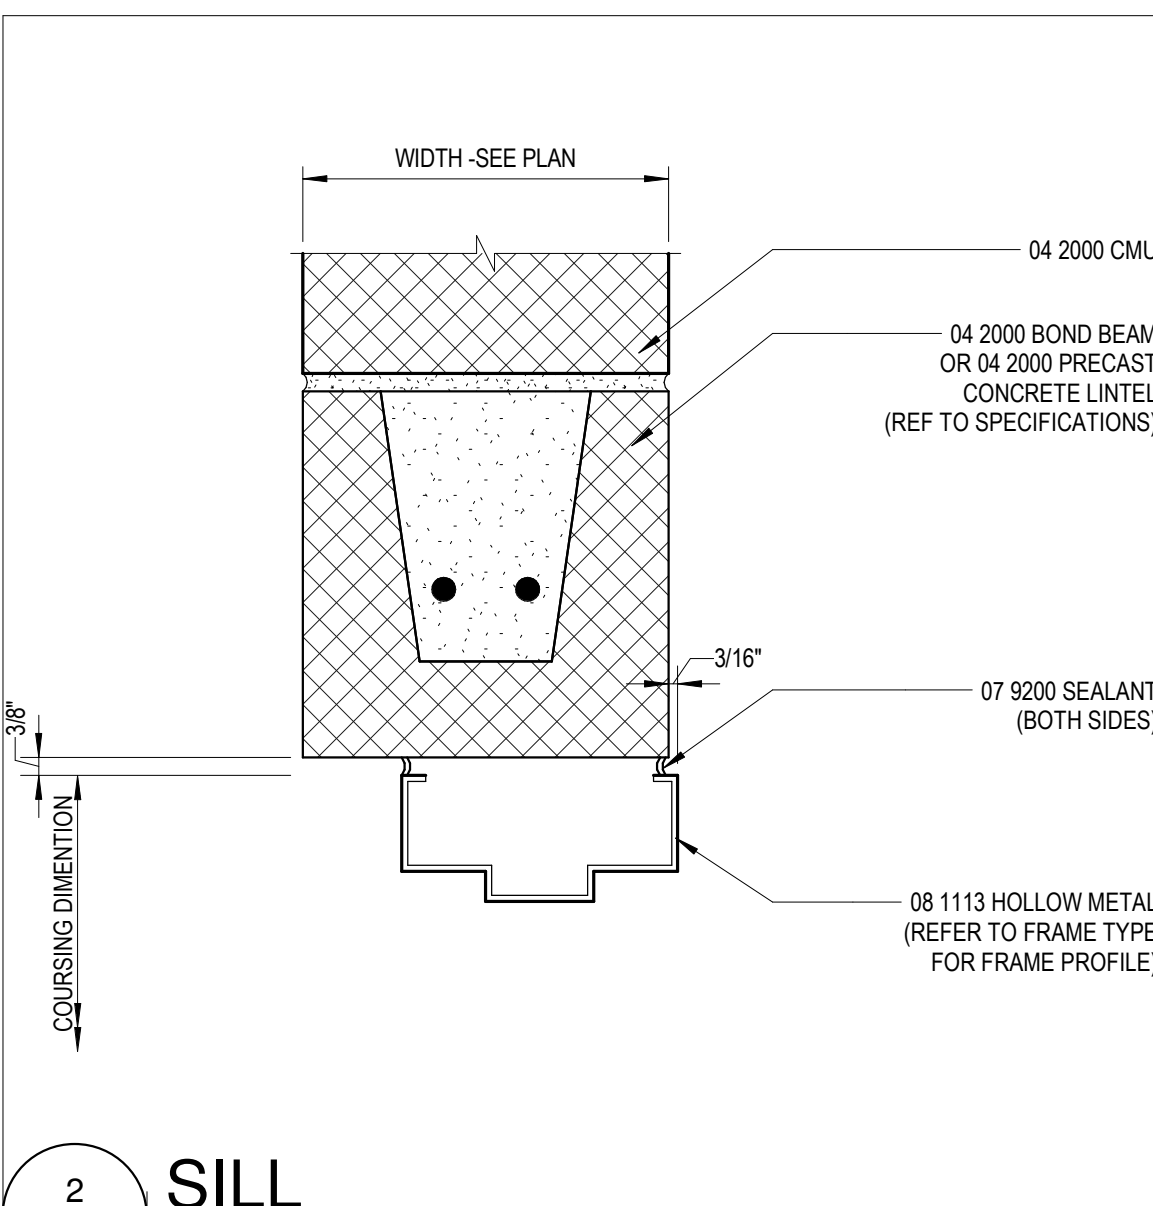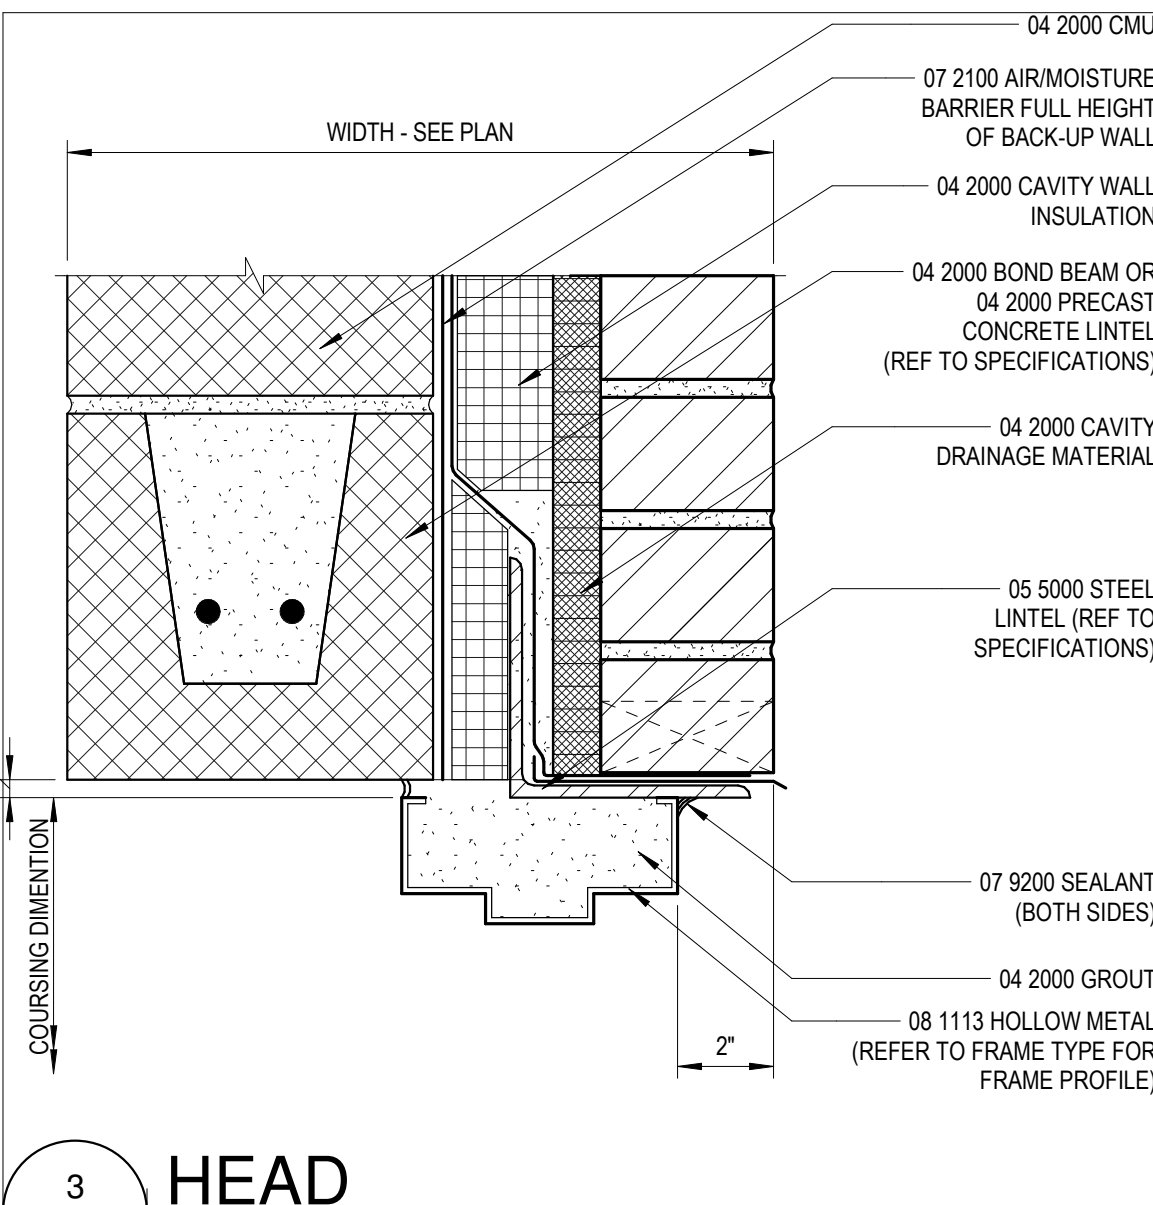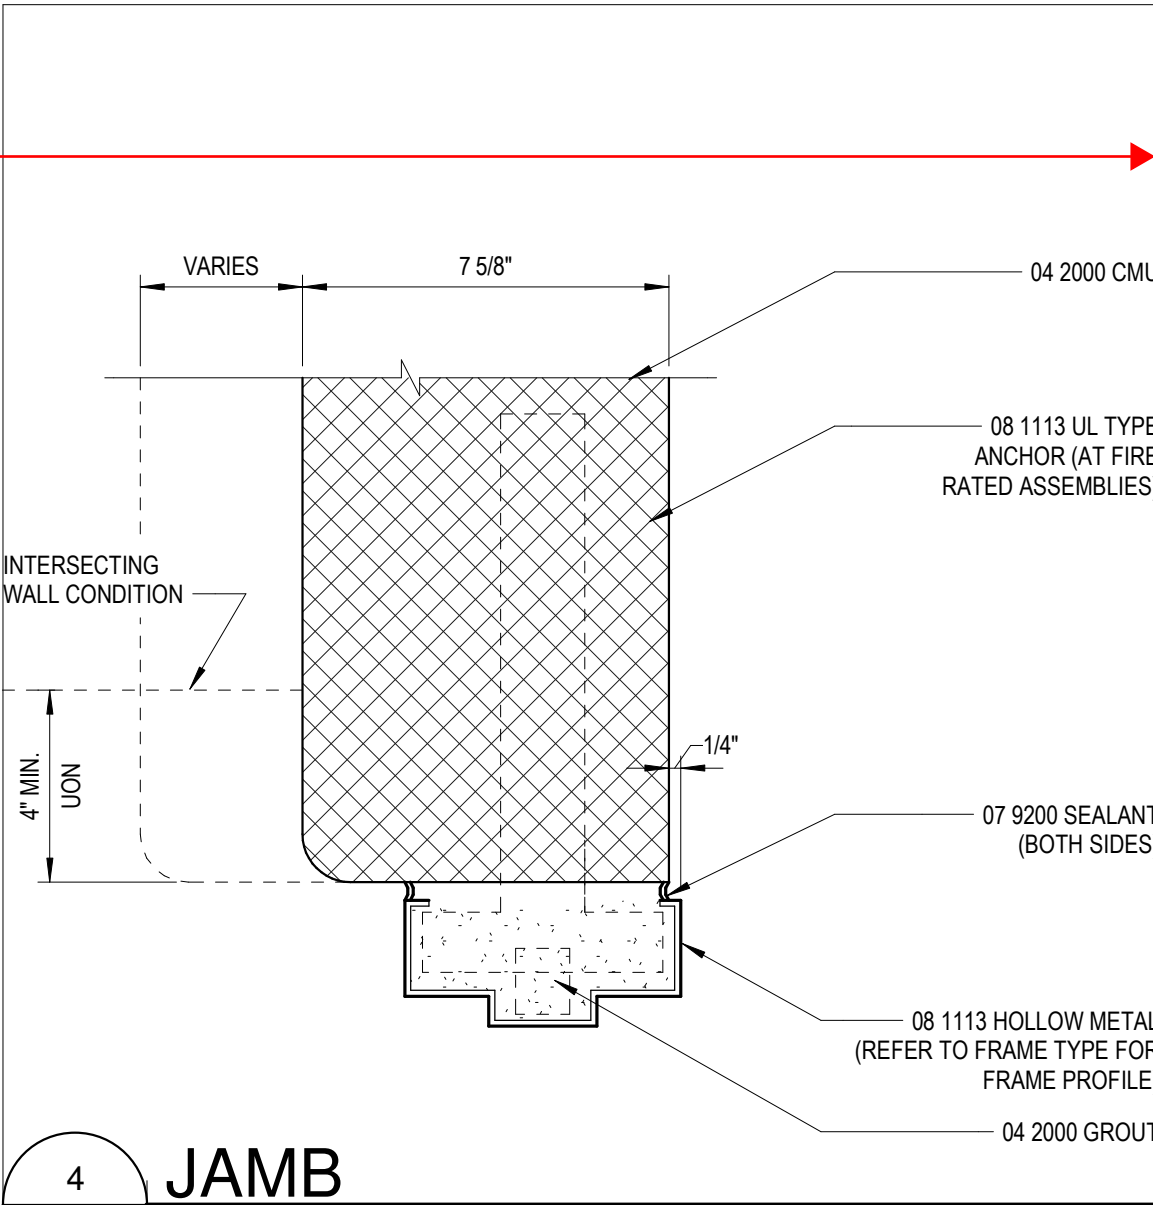

5 WIDE

4 HIGH

TEXT JUSTIFY RIGHT

TEXT JUSTIFY LEFT

DETAIL BOUNDARY LINES

REFERENCE BUBBLE
GUIDE LINE

TITLE, SCALE & REFERENCE
LOCATION. EXTEND ENDS
FULL EXTENT OF BOTTOM
BOUNDARY LINE

ABBREVIATIONS

ROOM FINISH SCHEDULE

AC PANEL	ACOUSTICAL PANEL
AC TILE	ACOUSTICAL TILE
AC WP	ACOUSTICAL WALL PANEL
CC	COLOR CODE
CMU	CONCRETE MASONRY UNIT
CT	CERAMIC TILE
CEM PLAS	CEMENT PLASTER
CONC	CONCRETE
DEFS	DIRECT APPLIED EXTERIOR FINISH SYSTEM
(E)	EXISTING FINISH
EIPS	EXTERIOR INSULATION FINISH SYSTEM
E PT	EPOXY PAINTED
E TERR	EPOXY TERRAZZO
ENTR MAT	ENTRY MAT SYSTEM
EXP CONST	EXPOSED CONSTRUCTION
FWC	FABRIC WALL COVERING
GF CMU	GROUND FACE CONCRETE MASONRY UNIT
GL CMU	GLAZED CONCRETE MASONRY UNIT
GYP BD	GYP SUM BOARD
HDSLR	HARDENED SEALER
IR GYP BD	IMPACT RESISTANT GYP SUM BOARD
LIMEST	LIMESTONE
LIN MET	LINEAR METAL
LINO	LINOLEUM
MCC	MULTI-COLORED COATING
MET PANEL	METAL PANEL
PLAM	PLASTIC LAMINATE
PAVER T	PAVER TILE
PLAS	PLASTER
POL CONC	POLISHED CONCRETE
PORCT	PORCELAIN TILE
PT	PAINT
QT	QUARRY TILE
RT	RUBBER TILE
RESIN FLR	RESINOUS FLOORING
RESIL	RESILIENT
SOFT	STRUCTURAL GLAZED FACING TILE
SHT V	SHEET VINYL
SLO SURF	SOLID SURFACE MATERIAL
SS	STAINLESS STEEL
STN	STAIN
TC	TRAFFIC COATING
TERR	TERRAZZO
VCT	VINYL COMPOSITION TILE
VWC	VINYL WALLCOVERING
VEN PLAS	VENEER PLASTER
WD	WOOD

GENERAL REMARKS

ROOM FINISH SCHEDULE

- * REFER TO ABBREVIATIONS LIST FOR MATERIAL CODE DESCRIPTIONS
- A. "ROOM NUMBER AND ROOM NAME" CORRESPOND TO THE NUMBER AND NAMES INDICATED ON THE DRAWINGS.
- B. "MATERIAL/FINISH" INDICATE THE SPECIFIC MATERIALS AND FINISHES TO BE USED TO CONSTRUCT AND FINISH THE FLOORS, BASE, WALLS AND CEILINGS.
- C. "CC" INDICATES THE COLOR CODE FOR EACH MATERIAL AND/OR FINISH, REFER TO "COLOR CODES".
- D. "REMARKS" INDICATES ANY SPECIAL REQUIREMENTS FOR THE MATERIAL AND FINISH IN A ROOM - SEE "ROOM FINISH SCHEDULE REMARKS".
- E. "CEILING" IS THE MATERIAL AND FINISH AT THE UNDERSIDE OF THE FLOOR OR ROOF ABOVE. "SOFFIT" IS THE MATERIAL AND FINISH AT THE UNDERSIDE OF THE STAIR RUN.
- F. REFER TO A10 SERIES FOR FLOOR TILE PATTERNS AND MATERIALS.
- G. REFER TO A8 SERIES FOR INTERIOR ELEVATIONS.
- H. "E" PREFIX TO THE "PT" CODE REFER TO EPOXY PAINT MATERIAL (E PT-XX).

REMARKS

ROOM FINISH SCHEDULE

- Remark 1
- Remark 2



INTEGRATED design SOLUTIONS
architecture engineering interiors & technology

1441 west long lake, suite 200
troy, michigan 48098
5211 cascade road SE, suite 300
grand rapids, michigan 49546
248.823.2100
www.ids-troy.com

DESIGN ARCHITECT

FIRM NAME
FIRM NAME
FIRM ADDRESS
FIRM ADDRESS
XXX-XXX-XXXX
www.XXXXX.com

MEP ENGINEER

FIRM NAME
FIRM NAME
FIRM ADDRESS
FIRM ADDRESS
XXX-XXX-XXXX
www.XXXXX.com

STRUCTURAL ENGINEER

FIRM NAME
FIRM NAME
FIRM ADDRESS
FIRM ADDRESS
XXX-XXX-XXXX
www.XXXXX.com

Project Title

Client Logo

Owner

Project Name

Enter address here

Key Plan

LOCATE SCHEDULE IN
UPPER RIGHT CORNER

SCHEDULE - ROOM FINISH												
NUMBER	ROOM	NAME	FLOOR		BASE				WALL			
			MATERIAL/FINISH		N	S	E	W	N	S	E	W
101	ROOM											
102	CONFERENCE											
104	ROOM											
105	ROOM											
107	CONF											
109	JC											
111	ROOM											

EXAMPLE OF SCHEDULE NOTE AND/OR LEGEND LOCATION
(MATCHING FLOOR PLAN LOCATION)

ADDITIONAL SCHEDULES
LOCATED FROM TOP TO
BOTTOM OF SHEET

SCHEDULE- COLOR CODES									
COLOR CODES	PRODUCT/ MATERIAL	CON DOC NO.	MANUFACTURER	PRODUCT NAME	PRODUCT NUMBER	COLOR NAME/ NUMBER	FINISH	NOTES	
AC-01	ACOUSTICAL CEILING TILE	09 5123							
S-01	RESIL BASE	09 6513							
CPT-01	CARPET TILE	09 6813							
CRK-01	CORK								
EXP-01	EXPOSED								
FP-01	FABRIC WRAPPED PANEL								
FF-01	FLOOR TILE	09 3000							
GYP-01	GYP BOARD CEILING	09 2900							
LN-01	LINOLEUM	09 6516							
PL-01	PLASTIC LAMINATE	06 4023							
PT-01	PAINT	09 9100						GENERAL	
PT-02	PAINT	09 9100						CEILING	
PT-03	PAINT	09 9100						DOOR FRAMES	
PT-04	PAINT	09 9100						ACCENT	
QT-01	QUARRY TILE	09 3013							
RES S-01	RESILIENT SHEET	09 6516							
RT-01	RUBBER TILE	09 6519							
RTR- 01	RUBBER TREAD RISER	09 6519							
SC-01	SHADE CLOTH	12 2413							
SC-02	SHADE CLOTH	12 2413							
TK-01	TACK BOARD								
VCT-01	VCT	09 6519							
WD-01	WOOD	06 4023							
WT-01	WALL TILE	09 3000							

Project Administrator
Administrator
Project Designer
Designer
Project Architect / Engineer
Proj Arch
Drawn By
Author
Q.M. Review
QM
Approved
App
Drawing Scale
As Noted

Issued for Issue Date

© 2018 INTEGRATED design SOLUTIONS, LLC

IDS Drawing Title

Room Finish Schedule

SAMPLE-ROOM FINISH SCHEDULE

105 Project Number Drawing Number

Project Number A9.1

GENERAL REMARKS

- DOOR SCHEDULE
- A. REFER TO FLOOR PLANS FOR DOOR LOCATIONS.
- B. "DOOR NUMBER" CORRESPONDS TO THE DOOR NUMBER INDICATED ON THE DRAWINGS. NOTE: AT EXISTING WALL OPENINGS, FIELD VERIFY SIZE OF DOORS AND FRAMES.
- C. "DOOR SIZE" INDICATES THE NOMINAL WIDTH AND HEIGHT OF THE DOOR IN FEET AND INCHES. ANY SIZE PREFACED BY (2) DENOTES A PAIR OF DOORS FOLLOWED BY THE SIZE OF EACH LEAF. ALL DOORS ARE 1 3/4" THICK UNLESS OTHERWISE NOTED.
- D. "DOOR AND FRAME TYPE/MATL/FINISH" INDICATES THE CODES FOR TYPE (INDICATED ON THE DRAWINGS), MATERIAL AND FINISH.
- E. "CC" INDICATES THE COLOR CODE FOR FINISHES OF DOORS AND FRAMES. SEE "DOOR AND FRAME COLOR CODES."
- F. "DETAILS HEAD/JAMB/SILL" INDICATES THE DETAIL NUMBER INDICATED ON THE DRAWINGS.
- G. "HDWE" INDICATES HARDWARE SET NUMBERS SPECIFIED IN SECTION 08 7100, FINISH.
- H. "FIRE RATING" INDICATES THE FIRE RATING CLASSIFICATION FOR FIRE DOORS.
- I. "WALL RATING" INDICATES THE FIRE RESISTANCE RATING OF THE WALL CONTAINING THE DOOR.
- J. "FRGM" INDICATES FIRE-RATED GLAZING MARKINGS.
- K. "REMARKS" INDICATES ANY SPECIAL REQUIREMENTS FOR A DOOR AND FRAME - SEE "DOOR SCHEDULE REMARKS."

REMARKS

- DOOR SCHEDULE
1. 90 DEGREE SWING
2. 100 DEGREE SWING
3. 110 DEGREE SWING
4. 180 DEGREE SWING
5. RH LEAF ACTIVE
6. LH LEAF ACTIVE
7. RHR LEAF ACTIVE
8. LHR LEAF ACTIVE
9. ASTRAGAL
10. REMOVABLE MULLION
11. LOW ENERGY POWER OPERATED DOOR
12. POWER OPERATED DOOR PACKAGE DOOR ASSEMBLY (ALL HARDWARE BY DOOR MANUFACTURER)

FIRE-RATED GLAZING ASSEMBLIES MARKING

W	MEETS WALL ASSEMBLY CRITERIA
CH	MEETS FIRE WINDOW ASSEMBLY CRITERIA INCLUDING THE HOSE STREAM TEST
D	MEETS FIRE DOOR ASSEMBLY CRITERIA
H	MEETS FIRE DOOR ASSEMBLY "HOSE STREAM" TEST
T	MEETS 450 DEG F TEMPERATURE RISE CRITERIA FOR 30 MINUTES
NT	DOES NOT MEET 450 DEG F TEMPERATURE RISE CRITERIA FOR 30 MINUTES
XXX	TIME IN MINUTES OF THE FIRE RESISTANCE OR FIRE PROTECTION RATING OF THE GLAZING ASSEMBLY

ABBREVIATIONS

DOOR SCHEDULE		
ALUM	ALUMINUM	
ANOD	ANODIZED	
CC	COLOR CODES	
(E)	EXISTING	
FRP	FIBERGLASS REINFORCED PANEL	
FAC	FACTORY	
A/180	A LABEL / 180 MINUTES	
B/90	B LABEL / 90 MINUTES	
B/60	B LABEL / 60 MINUTES	
C/45	C LABEL / 45 MINUTES	
D/90	D LABEL / 90 MINUTES (EXTERIOR)	
E/45	E LABEL / 45 MINUTES (EXTERIOR)	
20	20 MINUTES	
HM	HOLLOW METAL	
HDWE	HARDWARE	
MATL	MATERIAL	
PLAM	PLASTIC LAMINATE	
PT	PAINT	
PVF	POLYVINYL FLUORIDE COATING (KYNAR)	
STN	STAIN	
ST STL	STAINLESS STEEL	
STL	STEEL	
WD	WOOD	
WM	WIRE MESH	

iDS

INTEGRATED design SOLUTIONS
architecture engineering interiors & technology

1441 west long lake, suite 200
troy, michigan 48098
5211 cascade road SE, suite 300
grand rapids, michigan 49546
248.823.2100
www.ids-troy.com

DESIGN ARCHITECT

FIRM NAME
FIRM NAME
FIRM ADDRESS
XXX-XXX-XXXX
www.XXXXX.com

MEP ENGINEER

FIRM NAME
FIRM NAME
FIRM ADDRESS
XXX-XXX-XXXX
www.XXXXX.com

STRUCTURAL ENGINEER

FIRM NAME
FIRM NAME
FIRM ADDRESS
XXX-XXX-XXXX
www.XXXXX.com

Project Title

Client Logo

Owner

Project Name


Enter address here

Key Plan


LOCATE DOOR SCHEDULE IN UPPER RIGHT CORNER OF THE SHEET ADJACENT TO THE DOOR SCHEDULE NOTES. DO NOT PLACE SCHEDULE ON THE LEFT SIDE OF THE DRAWING WHERE DRAWING SETS ARE BOUND

DOOR SCHEDULE																		
DOOR NUMBER	SIZE				DOOR				FRAME				DETAILS					
	WIDTH	LEAF 1	LEAF 2	HEIGHT	TYPE	MATERIAL	FINISH	CC	FRGM	TYPE	MATERIAL	FINISH	CC	FRGM	HEAD	JAMB	SILL	HARDWARE SET
102	3'-0"	3'-0"		7'-0"	G	HM					HM							
103	6'-0"	3'-0"	3'-0"	7'-0"	F	HM					HM							
104	6'-0"	3'-0"	3'-0"	7'-0"	F	HM					HM							
105	3'-0"	3'-0"		7'-0"	F	WD					HM							
106	3'-0"	3'-0"		7'-0"	F	WD					HM							
107	3'-0"	3'-0"		7'-0"	F	WD					HM							
108	3'-0"	3'-0"		7'-0"	F	WD					HM							
109	3'-0"	3'-0"		7'-0"	F	WD					HM							
110	3'-0"	3'-0"		7'-0"	F	WD					HM							


NOTES CAN BE LOCATED TO THE RIGHT UPPER CORNER OF THE SHEET TO MATCH THE FLOOR PLAN DRAWING LOCATIONS OR DIRECTLY BENEATH THE DOOR SCHEDULE

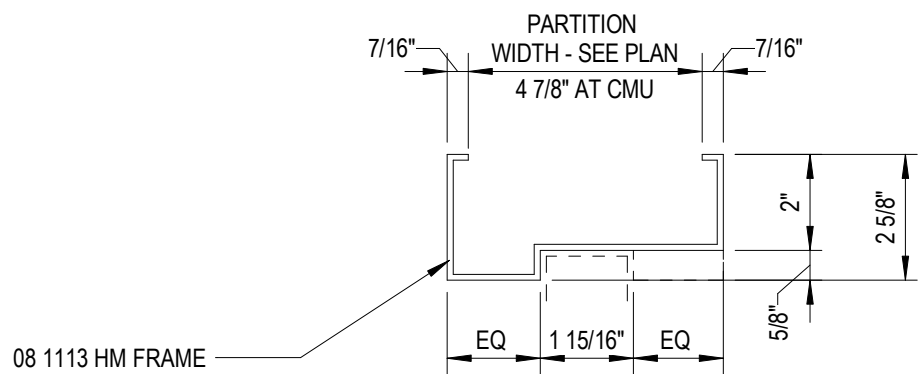


7 FRAME - DOUBLE EGRESS HEAD
3" = 1'-0"

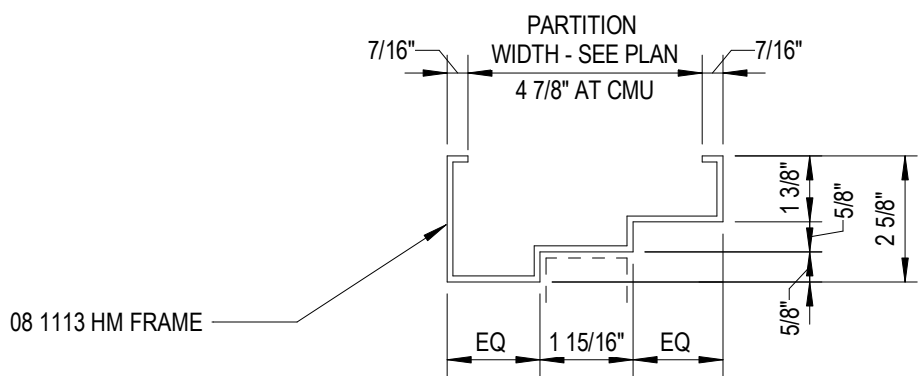


6 FRAME - DOUBLE EGRESS JAMB
3" = 1'-0"

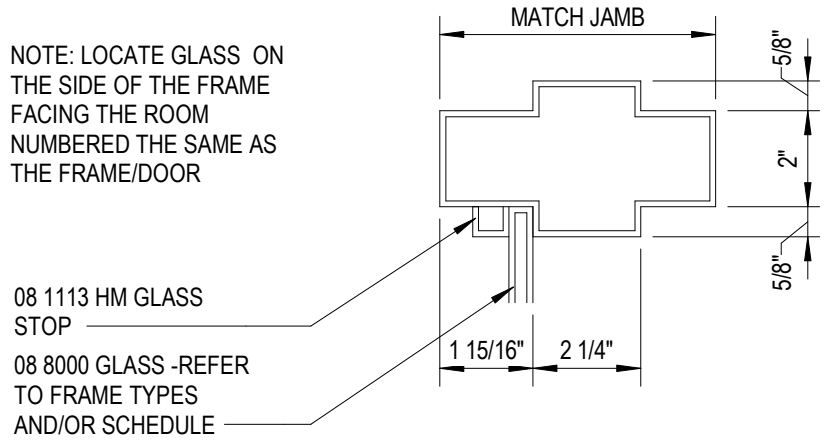


5 FRAME - HM W/ GLASS
3" = 1'-0"

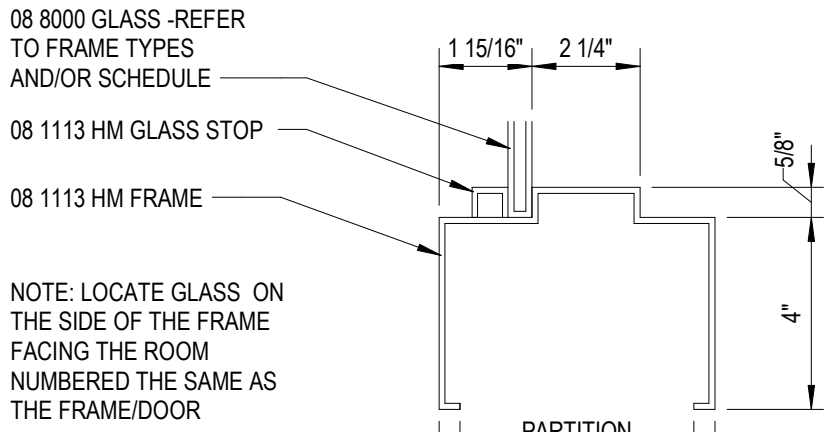


4 FRAME - HM W/ GLASS
3" = 1'-0"

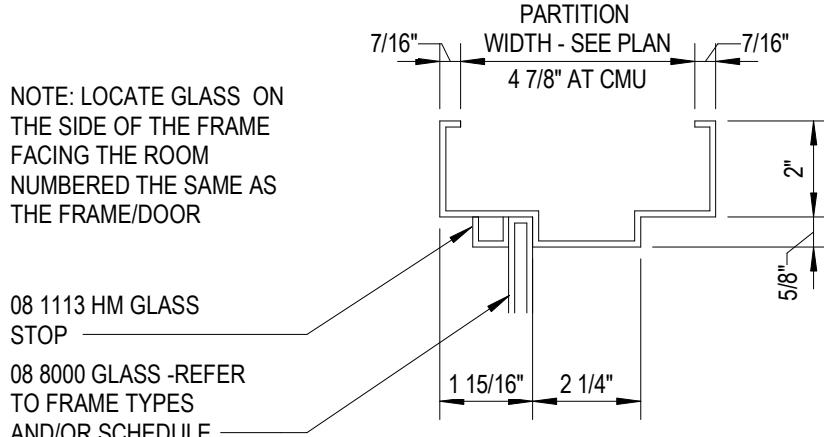

3 FRAME - HM W/ GLASS
3" = 1'-0"

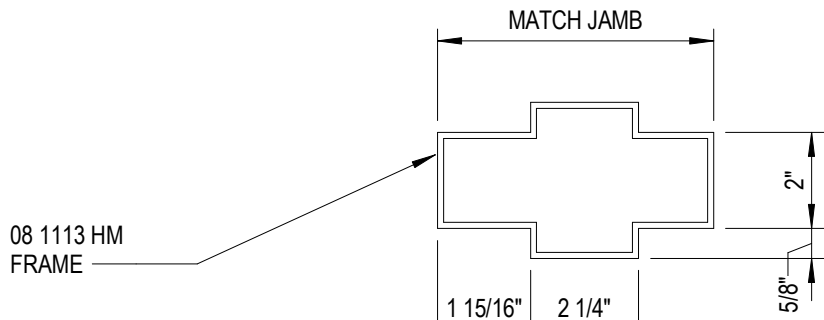


2 FRAME - HM
3" = 1'-0"

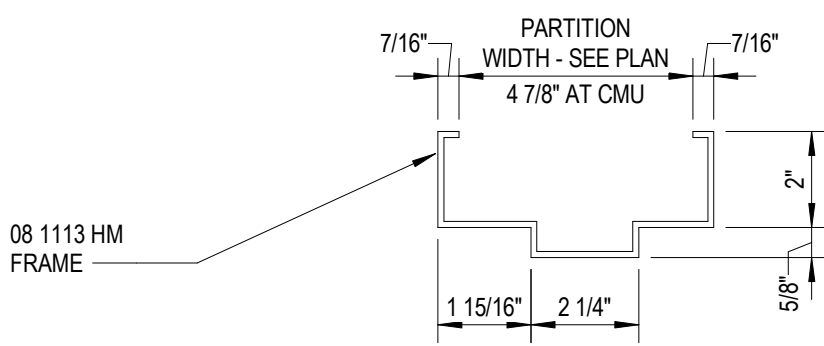

1 FRAME - HM
3" = 1'-0"


LOCATE DOOR TYPES, FRAME TYPES AND FRAME PROFILES ON THE DOOR SCHEDULE DRAWING. (IF THE DOOR SCHEDULE IS LARGE AND USES THE WHOLE DRAWING OR MULTIPLE DRAWINGS PLACE THE DOOR TYPES, FRAME TYPES AND FRAME PROFILES ON THE LAST DRAWING OR THE NEXT DRAWING NUMBER IN THE SERIES)

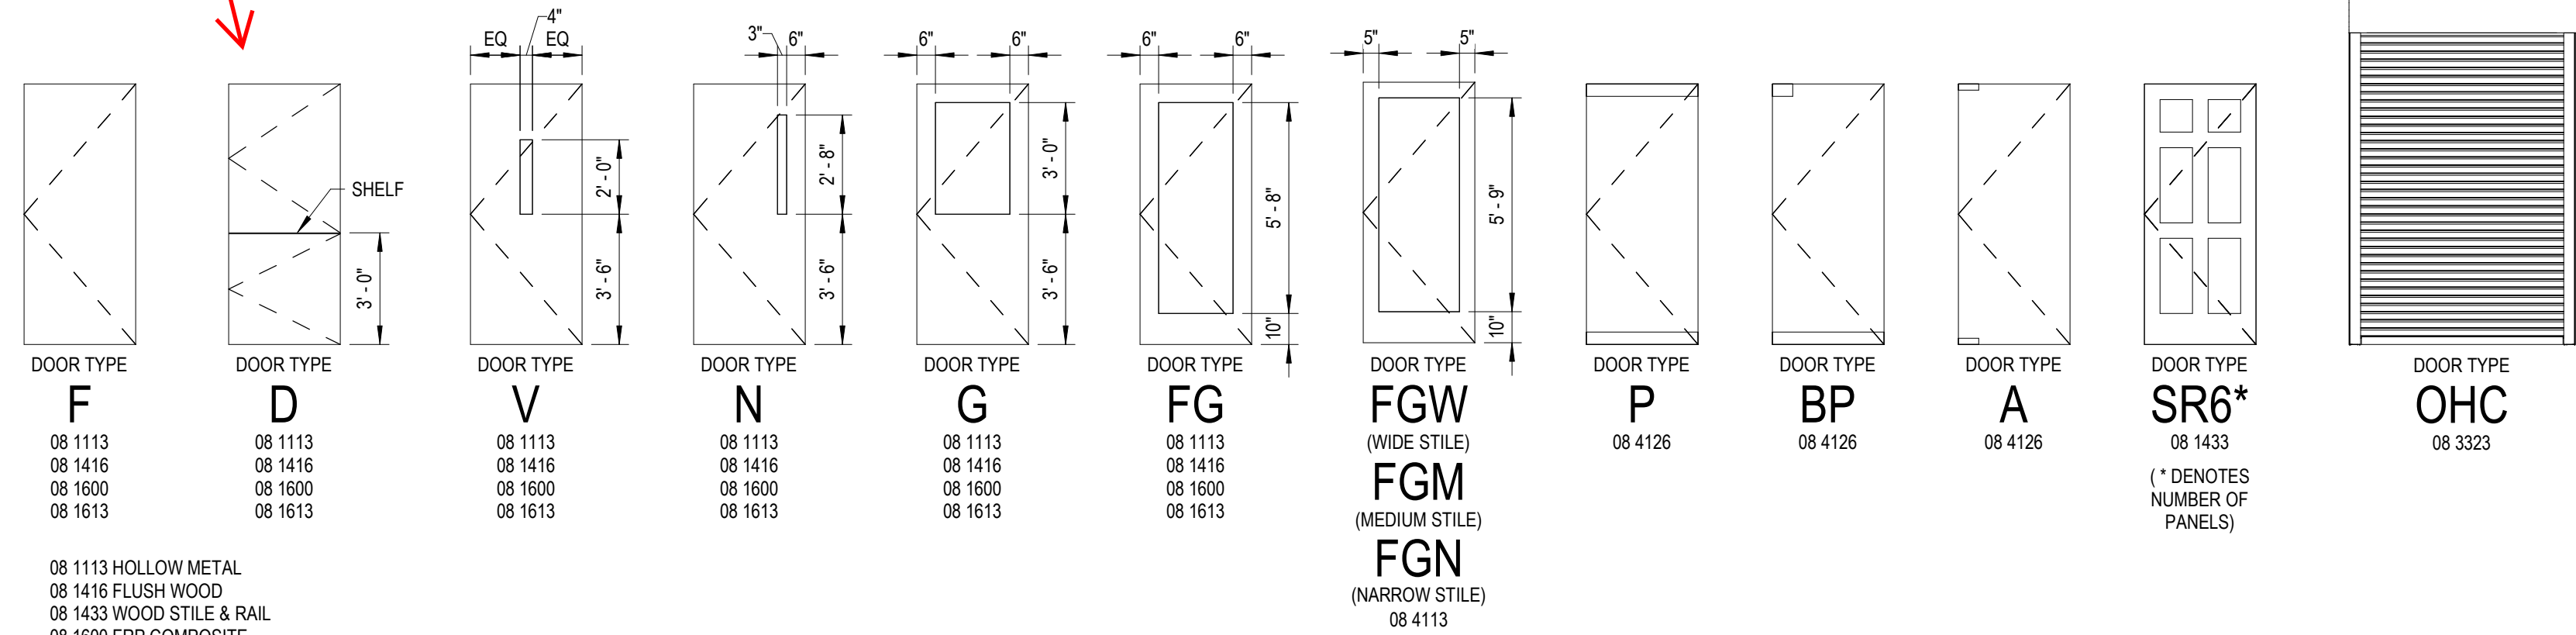

DOOR TYPES

1/4" = 1'-0"

NOTE: ALL GLASS TO BE 1/4" SAFETY GLASS EXCEPT USE FIRE RATED GLASS AT FIRE RATED DOORS, SIDELITES, ETC., UON

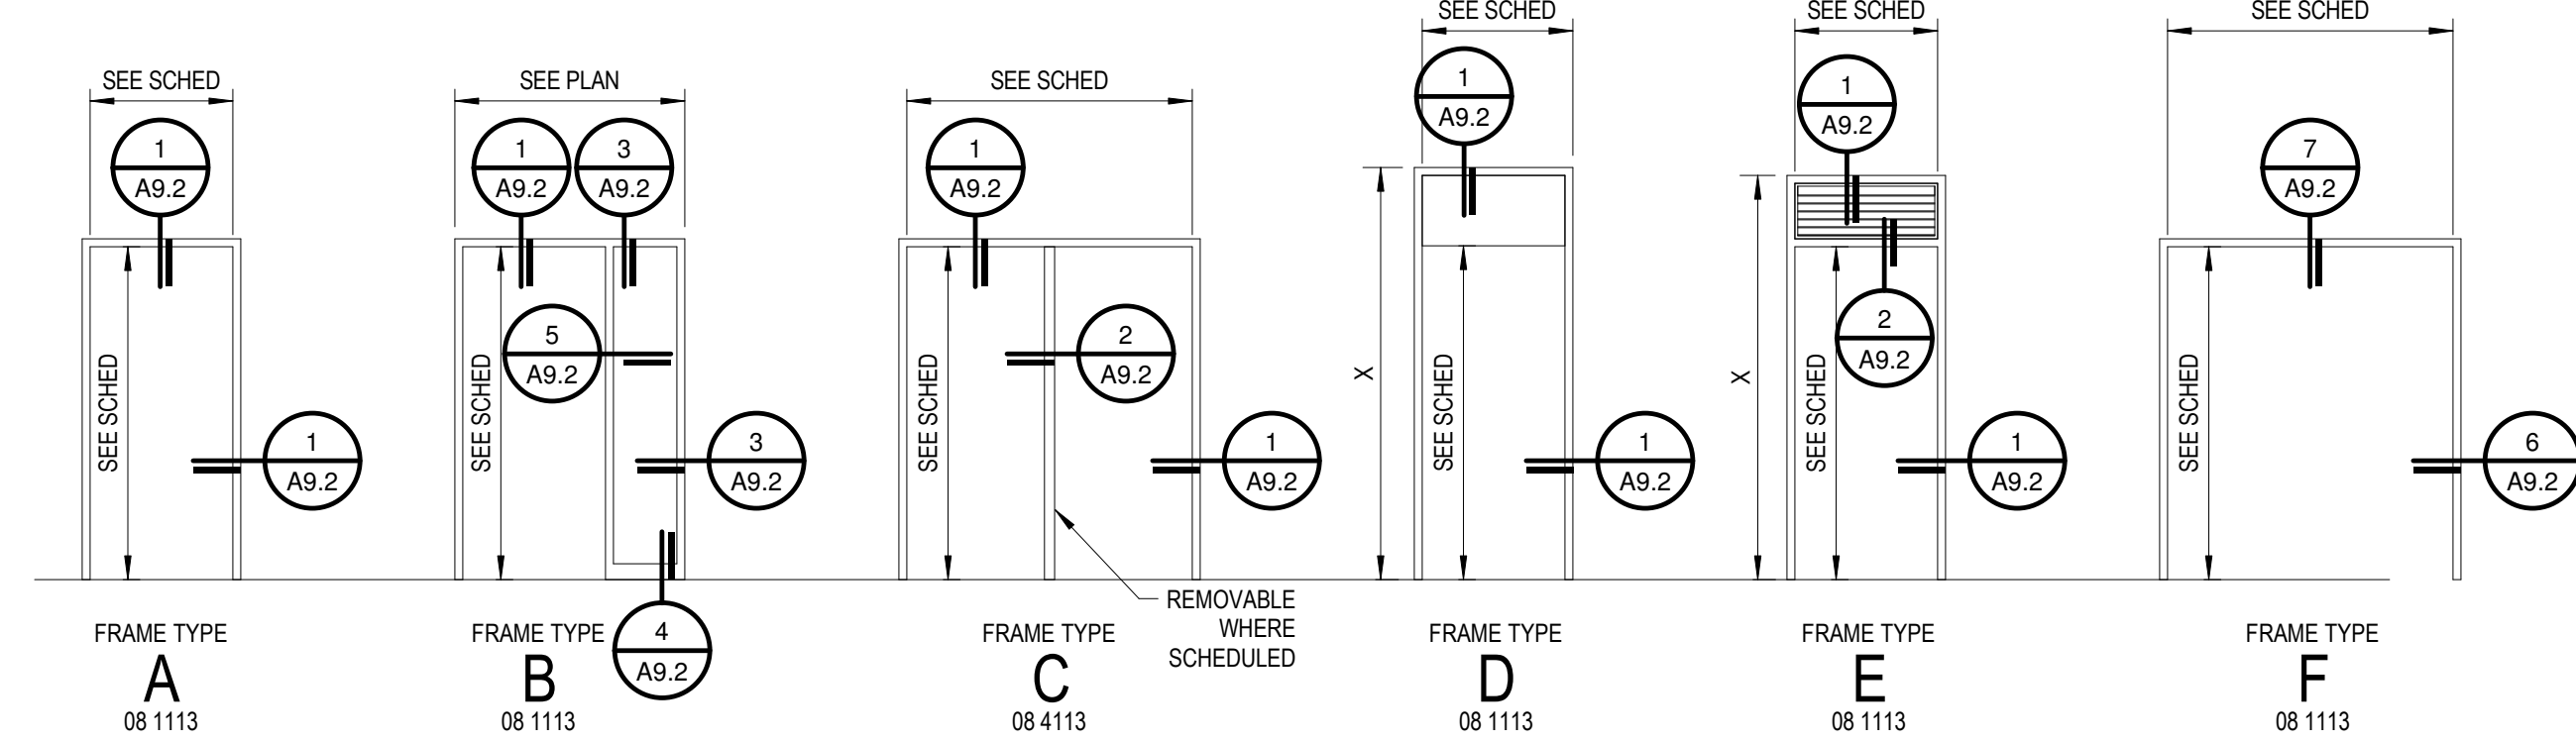

FRAME TYPES

1/4" = 1'-0"

NOTE: ALL GLASS TO BE 1/4" SAFETY GLASS EXCEPT USE FIRE RATED GLASS AT FIRE RATED DOORS, SIDELITES, ETC., UON

Project Administrator	Administrator
Project Designer	Designer
Project Architect / Engineer	Proj Arch
Drawn By	Author
Q.M. Review	Q.M. Review
Approved	App
Drawing Scale	As Noted
Issued for	Issue Date

© 2018 INTEGRATED design SOLUTIONS, LLC

IDS Drawing Title

Door Schedule and Details

103 Project Number

Drawing Number

Project Number

A9.2


ABBREVIATIONS

A AB ABRSV ACOUS ACU ADJ AFF ALT ALUM ANOD ACSPNL APPROX ARCH AUTO	ABUSE RESISTANT ABRASIVE ACOUSTIC, ACOUSTICAL AIR CONDITIONING UNIT ADJACENT, ADJUSTABLE ABOVE FINISH FLOOR ALTERNATE ALUMINUM ANODIZED ACCESS PANEL APPROXIMATELY ARCHITECT, ARCHITECTURAL AUTOMATIC	D DBL DWT DT DR DEMO DEPR DEPT DET DIA DIAM DIAG DIFF DIM DIR DEFS DMF DMT DN DR OPNG BLDG BLKG BN BOT BRG BRKT BSMT BUR BD	DEPTH DOUBLE DRAIN/WATER DUTCH DOOR DEMOLISH, DEMOLITION DEPRESSED DEPARTMENT DETAIL DRINKING FOUNTAIN DIAMETER DIAGONAL DIFFUSER DIMENSION DIRECTIONARY DIRECT APPLIED EXT FINISH SYSTEM DAMP/PROOFING SYSTEM DEMOUNTABLE DOWN DOOR OPENING DOOR DRAWING DRAIN TILE DOWEL DRAWER	F (CONT) FH FHR FN FLASH FLR FRFG FR FRP FT FTG FTR FVC FWC	FIRE HYDRANT FIRE HOSE CABINET FIRE HOSE RACK FINISH, FINISHED FLASHING FLOOR FIREPROOFING FRAME FIBERGLASS REINFORCED PANEL FEET, FOOT FOOTING FIN TUBE RADIATION FIRE VALVE CABINET FABRIC WALL COVERING	G GALV GRFC GRFG GI GL GR GRG GRL GYP BD	GAGE, GAUGE GALVANIZED GLASS FIBER REINFORCED CONCRETE GLASS FIBER REINFORCED GYPSUM GALVANIZED IRON GLASS GRADE GLASS REINFORCED GYPSUM GYPSUM BOARD	H H HB HC HDWD HWE HM EP HORIZ HORIZB HP	HIGH HEIGHT HOSE BIBB HOLLOW CORE HARDWOOD HARDWARE HOLLOW METAL HORIZ HORIZONTAL BLINDS HIGH POINT HOUR	I IE INCL INFO INCL INSL INT	INSIDE DIAMETER INVERT ELEVATION INCLUDE, INCLUDING INFORMATION INCH, INCHES INSULATE, INSULATION IMPACT RESISTANT INTERIOR	J JC JT JST	JANITOR CLOSET JOINT JOIST	K KD KIT	KNOCK DOWN KITCHEN	L L LAB LAM LAV LBL LBS LF LH LHR LLH LLV LP LPRF LT WT	LONG LENGTH LABORATORY LAMINATE, LAMINATED LAVATORY LABEL POUNDS LINEAR FOOT LEFT HAND LEFT HAND REVERSE LOCKER LONG LEG HORIZONTAL LONG LEG VERTICAL LOUVER OPENING LOW POINT LIGHT PROOF LIGHT WEIGHT	M MAINT MATL MAX MCC MDS MECH MET MT MEZZ MFR MH MIN MSC MRBD MLDG MO MRT MTD MULL	MAINTENANCE MATERIAL MAXIMUM MCC MDS MECHANICAL METAL OR METALLIC METAL THRESHOLD PARTITION MEZZANINE MANUFACTURER MANHOLE MINIMUM MISCELLANEOUS MARKERBOARD MOLDING MASONRY OPENING MARBLE THRESHOLD MOUNTED MULLION	N NIC NO NOM NRC NTS	NOT IN CONTRACT NUMBER NOMINAL NOM NOISE REDUCTION COEFFICIENT NOT TO SCALE	O OC OD OH OPNG OPP HD OS OZ	ON CENTER OUTSIDE DIAMETER OVERHEAD OPENING OPPOSITE HAND ORNAMENTAL OUNCE	P PA PRD PC PC PORC EN PERF PERIM PRKG PLBG PLAS PLAM PLYWD POL POC PORC PR PREFAB PS PSF PSI PT PTN PVC PVF PWW	PUBLIC ADDRESS PARTICLEBOARD PRECAST PIECE PORCELAIN ENAMEL PERFORATED PERIMETER PARKING PLUMBING PLASTER PLASTIC LAMINATED PLYWOOD POLISH, POLISHED POROUS PORCELAIN PAIR PREFABRICATION PROJECTION SCREEN POUNDS PER SQUARE FOOT POUNDS PER SQUARE INCH PAINT PARTITION POLYVINYLCHLORIDE POLYVINYL FLORIDE COATING... PROTECTIVE VINYL WALL COVERING	R (CONT) RH RHR RO ROW RR RS RSD RT	RIGHT HAND RIGHT HAND REVERSE ROUGH OPENING RIGHT OF WAY RAILROAD ROOF SUMP ROLLER SHADE RUBBER TILE	S SCHD SCR SECT SF SOFT SHIP SIM SPEC SQ SS STAG STC STD STL ST STRUCT ST STL S SURF SUSP SYM SYMM	SCHEDULE SHOWER CURTAIN ROD SECTION SQUARE FEET (FOOT) STRUCTURAL GLAZED FACING TILE SHELF AND POLE SIMILAR SPECIFICATION SQUARE SERVICE SINK STAGGERED SOUND TRANSMISSION CLASS STANDARD STEEL STRUCTURAL STAINLESS STEEL STAIN SURFACE SUSPEND, SUSPENSION SYMBOL SYMMETRICAL	U UC UL UN	UNDERCUT UNDERWRITERS LABORATORIES, INC. UNLESS OTHERWISE NOTED	V VCT VERT VERTB VF VIT VR VRS VTR VWC	VINYL COMPOSITION TILE VERTICAL, VERTICALLY VERTICAL BLINDS VERIFY IN FIELD VITREOUS VAPOR RETARDER VINYL REDUCER STRIP VENT THRU ROOF VINYL WALL COVERING	W W WBR WST WI WD WM WIO WP WPF WP WSTC WSTG WWF	WIDE WIDTH WALL BUMPER RAIL WANSBOTT WOOD WIRE MESH WINDOW OPENING WITHOUT WATERPROOF WEATHERPROOF WORKING POINT WATERSTOP WEATHERSTRIPPING WELED WIRE FABRIC	L X C [° Ø ' " # R T	ANGLE BY CENTERLINE CHANNEL DEGREE OR DEGREES DIAMETER FEET, FOOT INCH, INCHES NUMBER OR PLATE TEE
--	---	---	--	---	---	--	---	---	---	---	--	-----------------------------	----------------------------------	-----------------------	-----------------------	--	--	--	--	--	--	--	--	--	---	--	---	--	---	----------------------------	---	--	--	--	---	--	---

MATERIAL LEGEND

	SOIL		STRUCTURAL GLAZED FACING TILE		INTERRUPTED WOOD BLOCKING OR SHIMS		ACOUSTICAL PANEL OR ACOUSTICAL TILE
	ASPHALT / CONCRETE		STONE		BATT INSULATION		EXISTING MATERIAL (NO DELINEATION)
	GRANULAR FILL		MARBLE		RIGID INSULATION		
	GRAVEL		METALS - LARGE SCALE		PREMOLDED EXPANSION JOINT OR COMPRESSIBLE FILLER STRIP		
	CONCRETE		METALS - SMALL SCALE		GLASS OR PLASTIC GLAZING		
	CONCRETE MASONRY UNIT		FINISH WOOD		PLASTER OR GYPSUM BOARD		
	BRICK		PLYWOOD		CERAMIC OR QUARRY TILE		
	GLAZED CMU		CONTINUOUS WOOD BLOCKING		TERRAZZO		

MOUNTING HEIGHTS

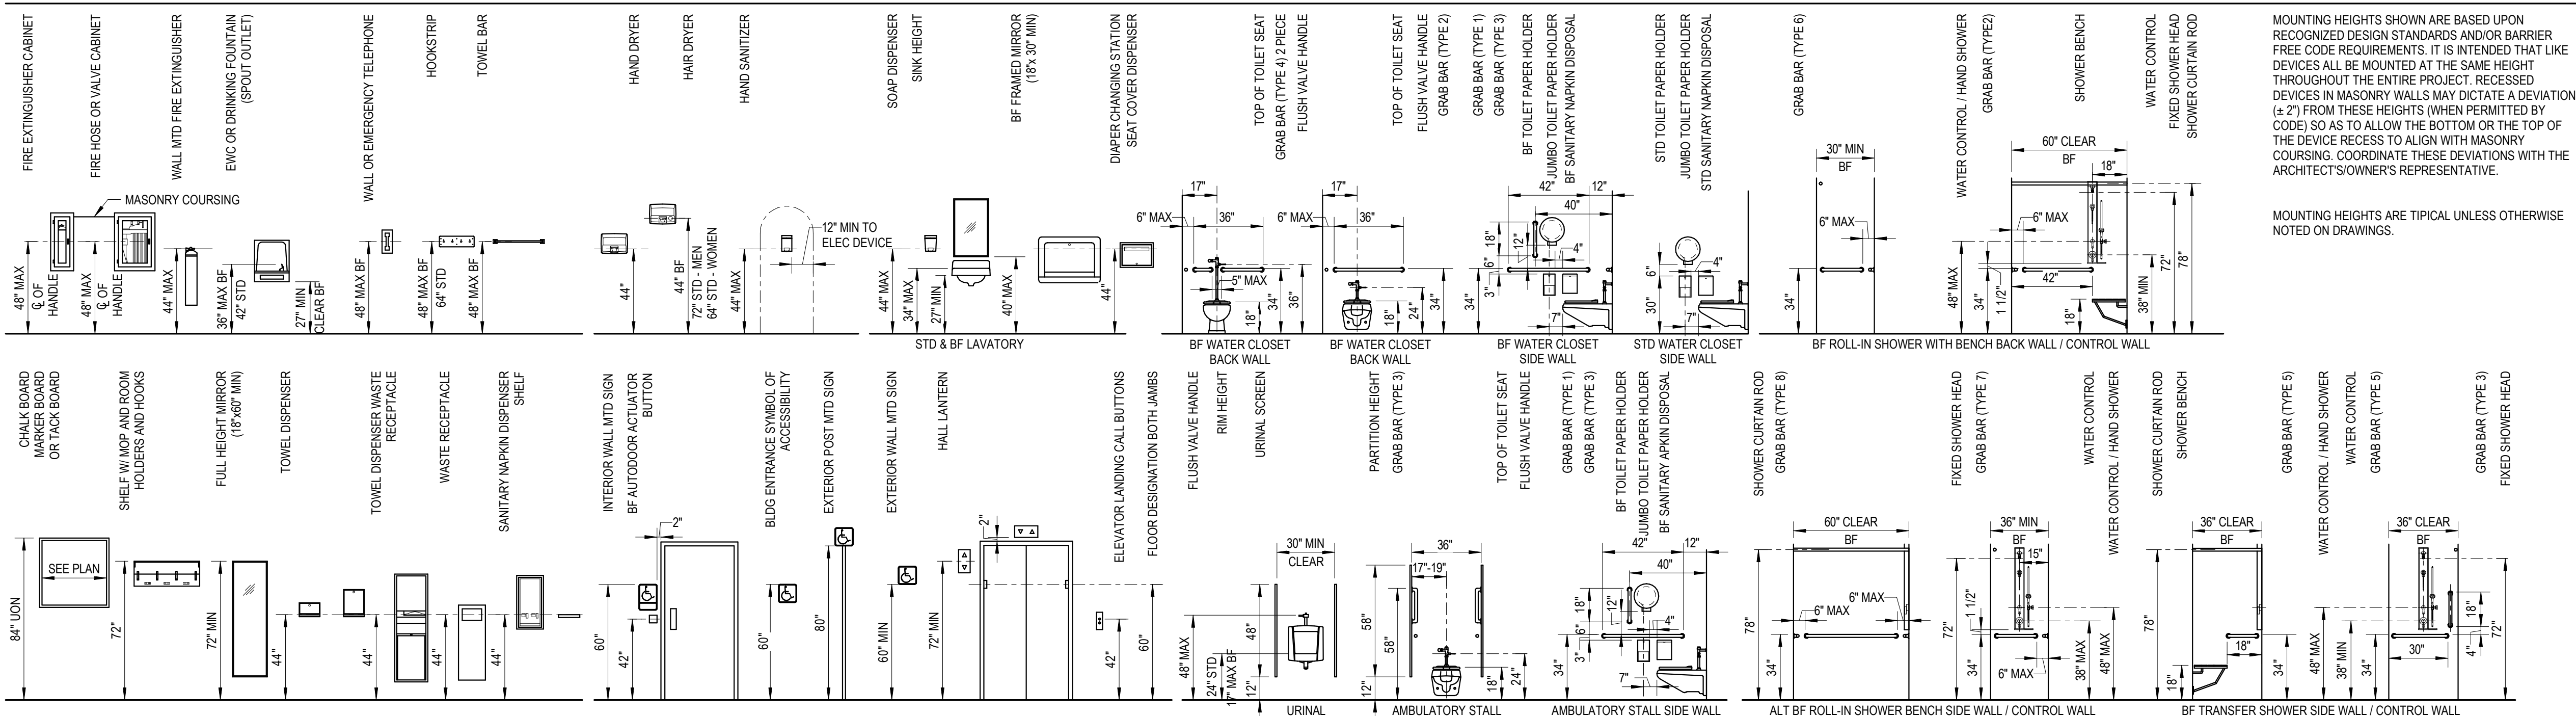

THIS PROJECT MAY NOT UTILIZE ALL THE SYMBOLS, MATERIALS, ABBREVIATIONS AND STANDARD INFORMATION SHOWN ON THIS SHEET



INTEGRATED design SOLUTIONS
architecture engineering interiors & technology
1441 west long lake, suite 200
troy, michigan 48098
5211 cascade road SE, suite 300
grand rapids, michigan 49546
248.823.2100
www.ids-troy.com

DESIGN ARCHITECT

FIRM NAME
FIRM NAME
FIRM ADDRESS
XXX-XXX-XXXX
www.XXXXX.com

MEP ENGINEER

FIRM NAME
FIRM NAME
FIRM ADDRESS
XXX-XXX-XXXX
www.XXXXX.com

STRUCTURAL ENGINEER

FIRM NAME
FIRM NAME
FIRM ADDRESS
XXX-XXX-XXXX
www.XXXXX.com

Project Title



Romeo Community Schools

New Romeo Middle School

11091 32 Mile Rd. Romeo, MI 48065

Key Plan

Project Administrator	M. Beck
Project Designer	Designer By
Project Architect / Engineer	Project Architect
Drawn By	Author
Q.M. Review	QM
Approved	B. Sundberg
Drawing Scale	As Noted
Issued for	Issue Date

© 2018 INTEGRATED design SOLUTIONS, LLC













IDS Drawing Title

Architectural Reference Information

SAMPLE-ARCHITECTURAL REFERENCE INFORMATION

109 Project Number Drawing Number

16175-5000 AR.0

 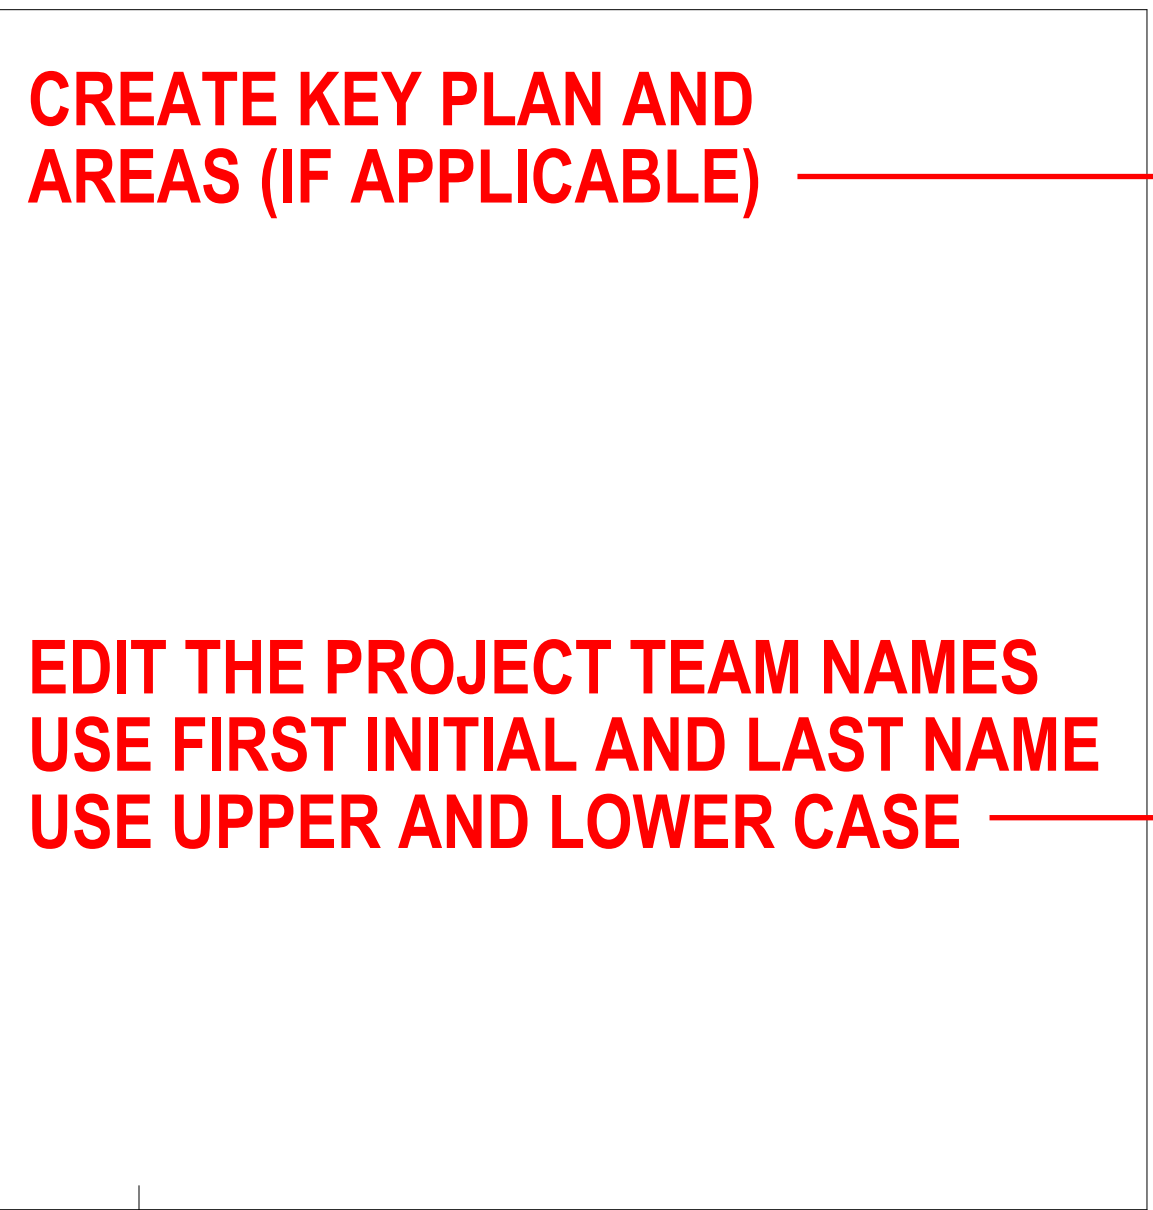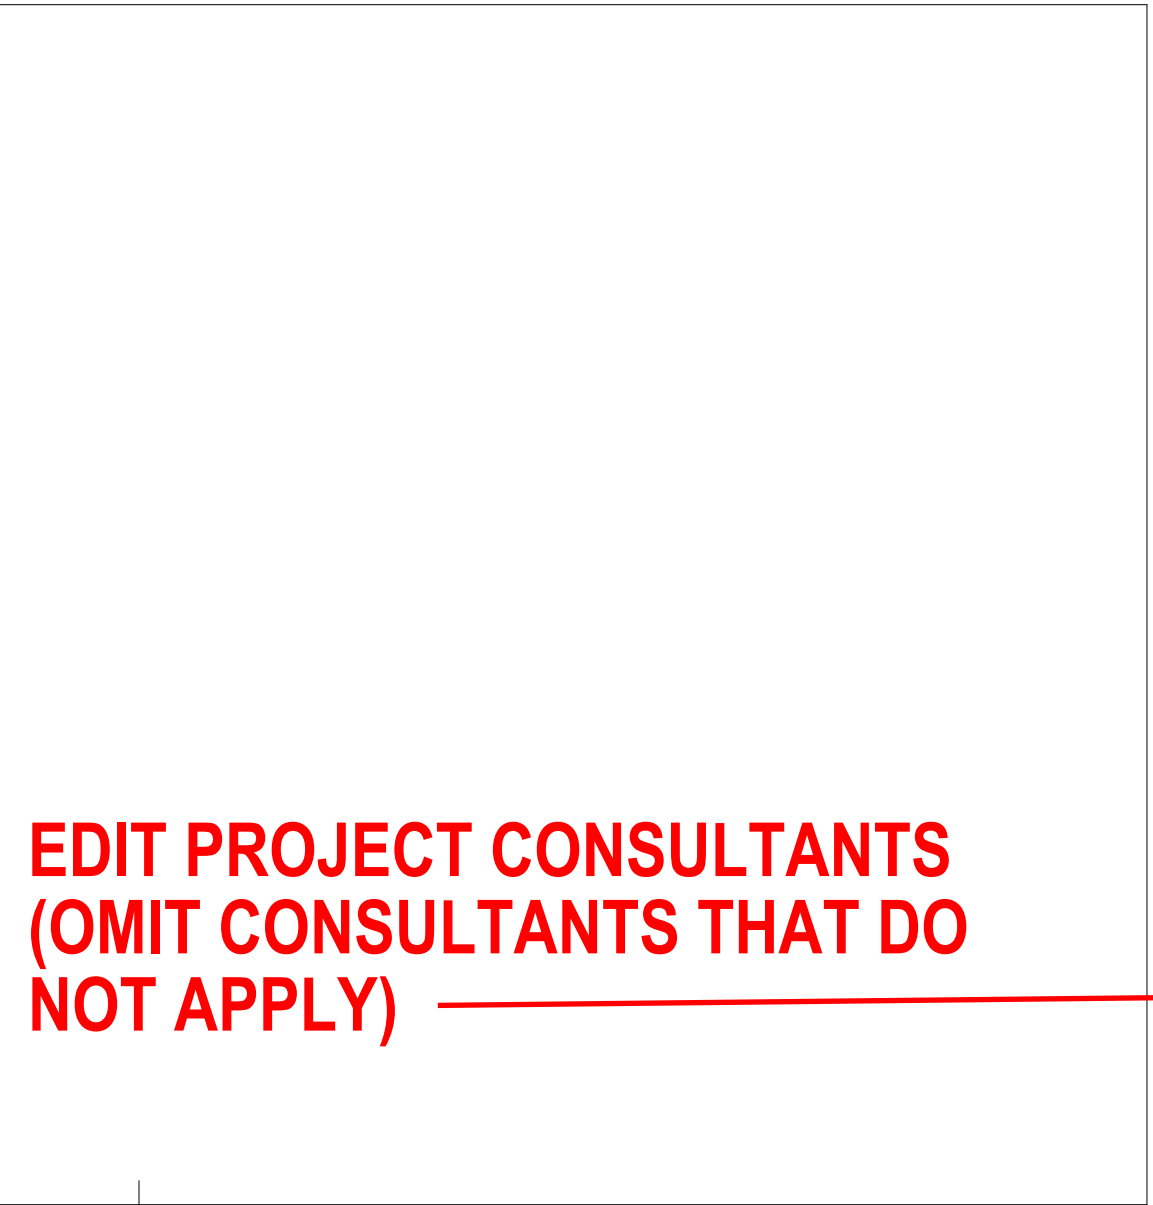 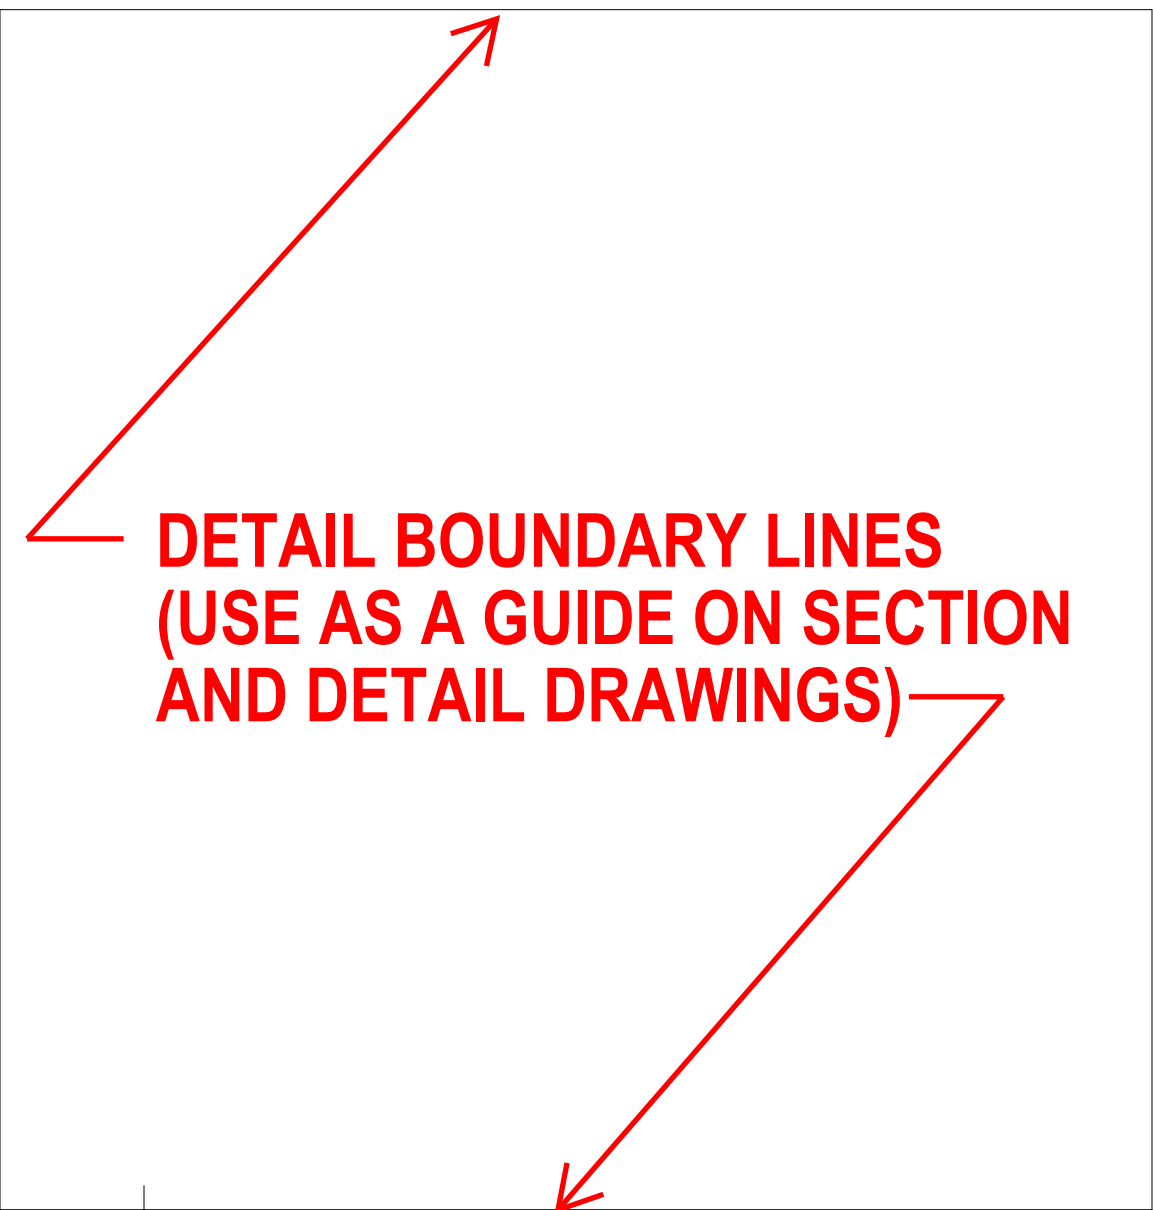  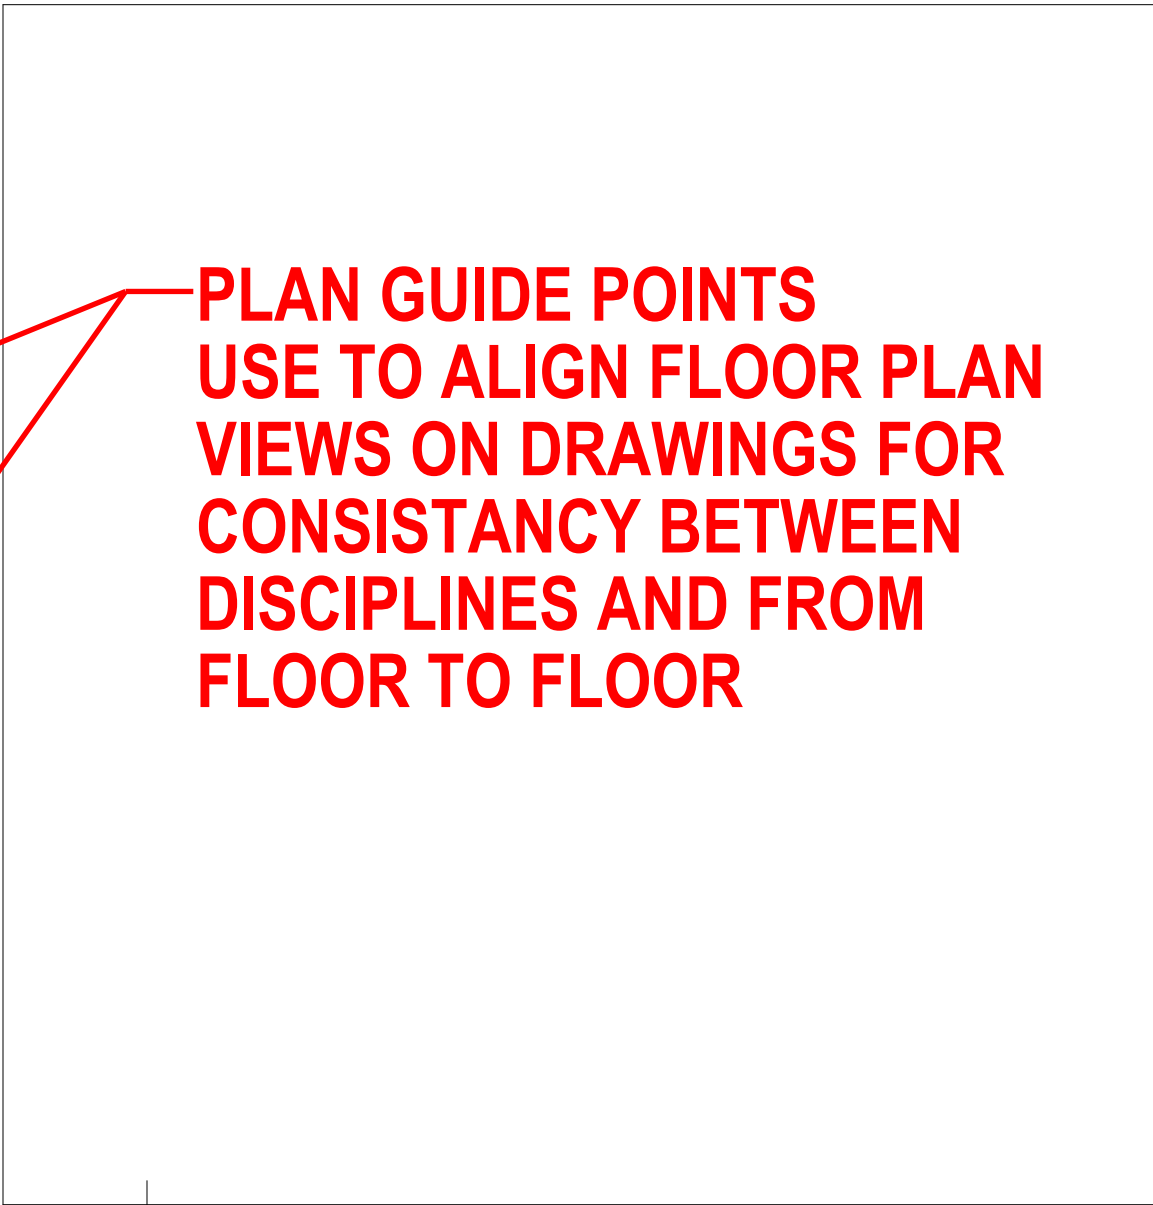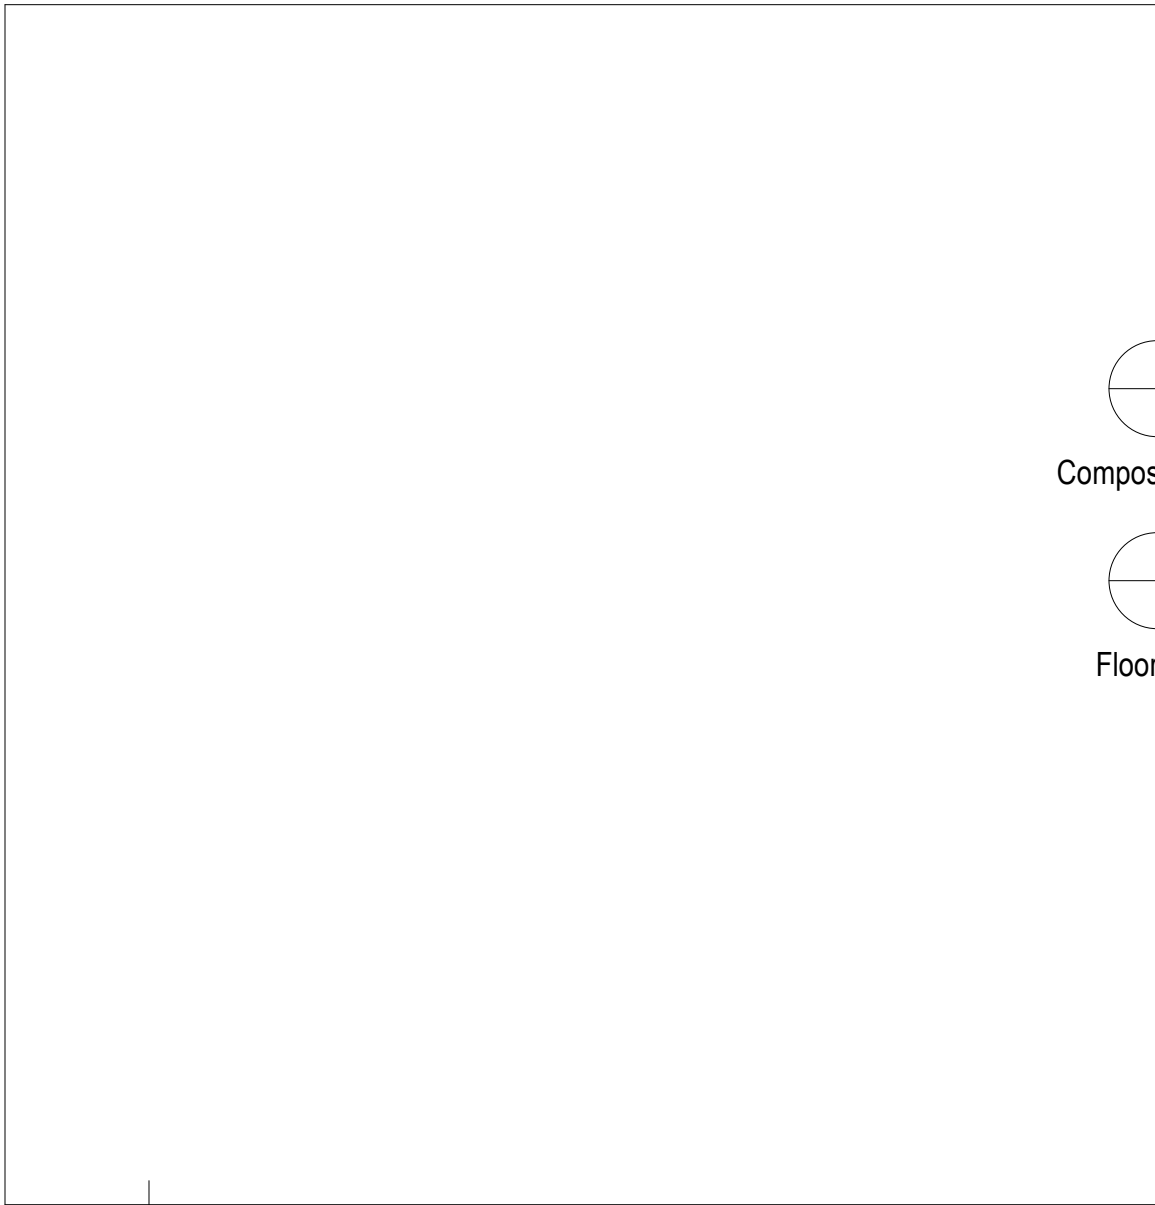   

EDIT PROJECT CONSULTANTS
(OMIT CONSULTANTS THAT DO
NOT APPLY)

INSERT CLIENT LOGO

EDIT CLIENT NAME

EDIT PROJECT NAME
(MATCH COVER)

EDIT PROJECT ADDRESS

CREATE KEY PLAN AND
AREAS (IF APPLICABLE)

EDIT THE PROJECT TEAM NAMES
USE FIRST INITIAL AND LAST NAME
USE UPPER AND LOWER CASE

EDIT PROJECT NUMBER

DESIGN ARCHITECT

FIRM NAME
FIRM NAME
FIRM ADDRESS
XXX-XXX-XXXX
www.XXXXX.com

MEP ENGINEER

FIRM NAME
FIRM NAME
FIRM ADDRESS
XXX-XXX-XXXX
www.XXXXX.com

STRUCTURAL ENGINEER

FIRM NAME
FIRM NAME
FIRM ADDRESS
XXX-XXX-XXXX
www.XXXXX.com

Project Title

Client Logo


Owner

Project Name

Enter address here



Key Plan

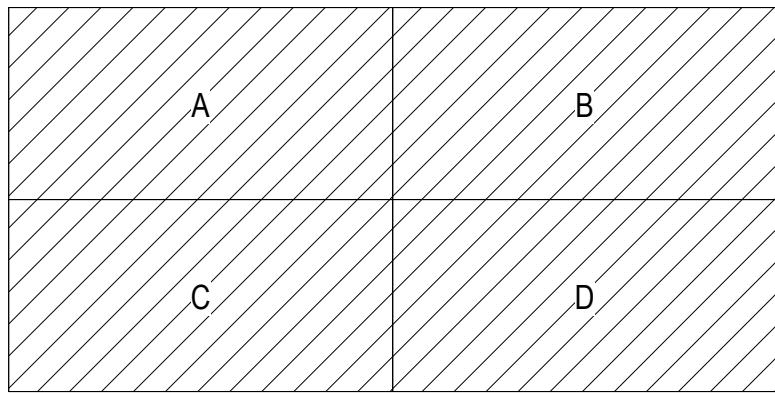

Project Administrator

Administrator

Project Designer

Designer

Project Architect / Engineer

Proj Arch

Drawn By

Author

Q.M. Review

QM

Approved

App

Drawing Scale

As Noted

Issued for

Issue Date

8/30/2018 10:54:16 AM C:\Revit Local\17240 Domino's DORD-A18_akruse.net